



NEIL HOLLAND ARCHITECTS


7 Maltravers Street · Arundel
West Sussex · BN18 9AP
Tel · 01903 · 882923 · Fax · 884202
Email: office@neilhollandarchitects.co.uk
www.neilhollandarchitects.co.uk

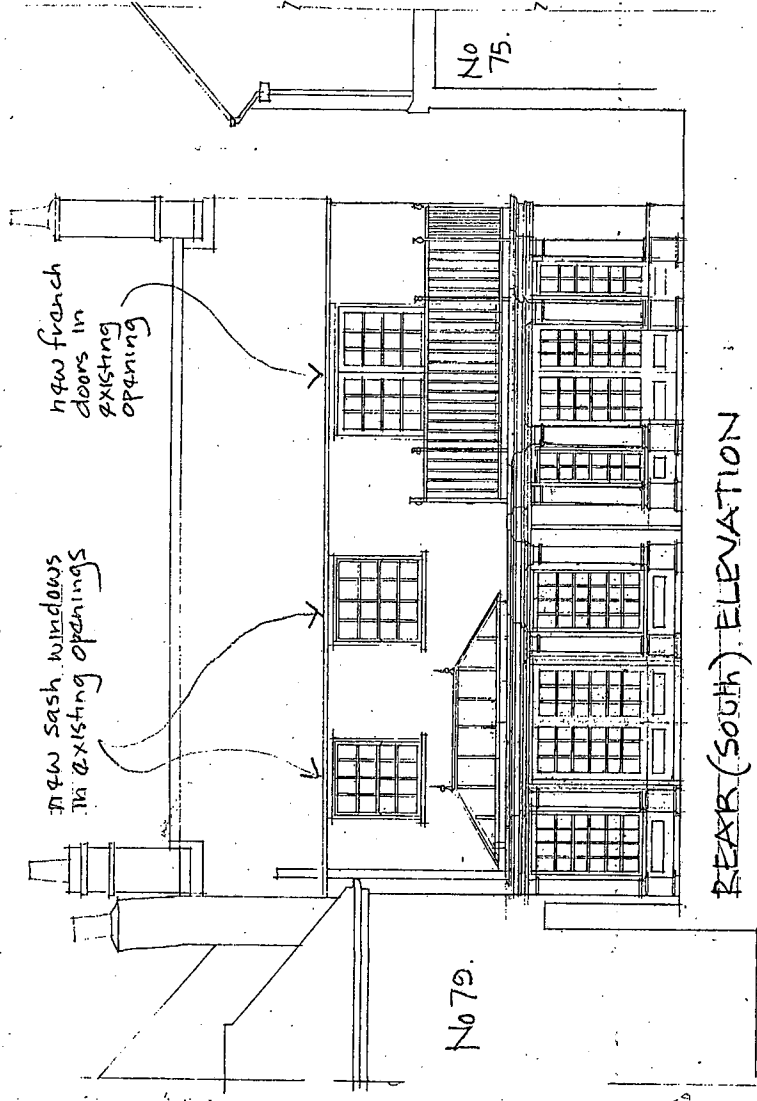


REAR (SOUTH) ELEVATION

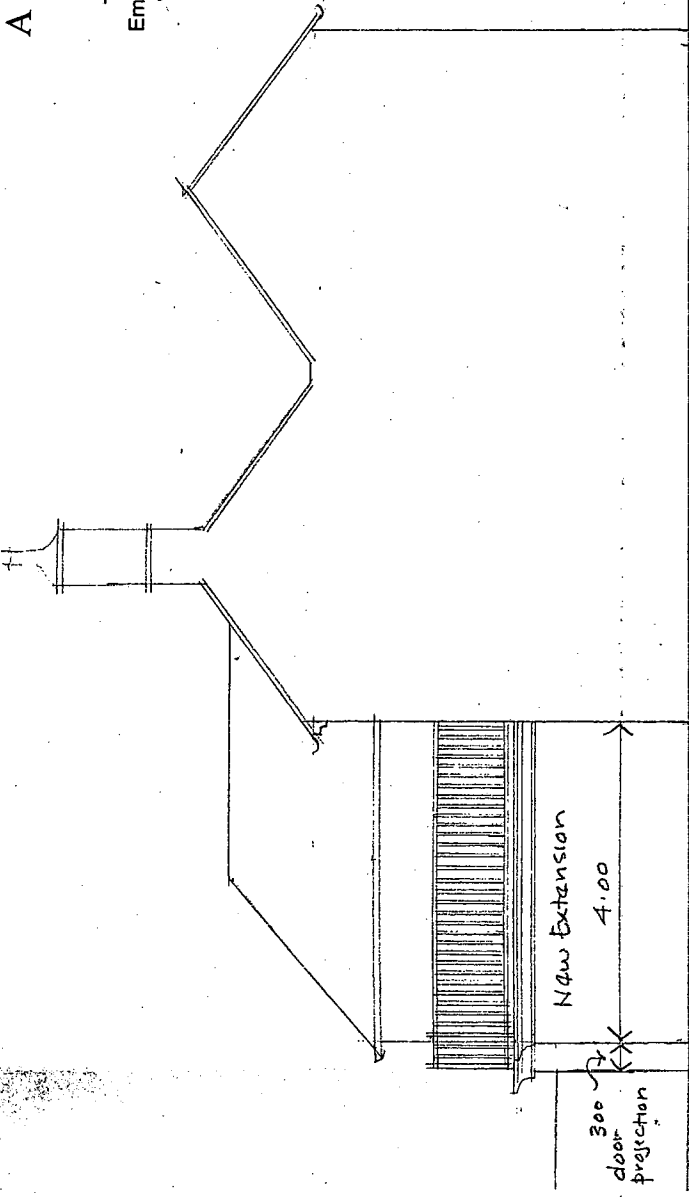

SIDE (EAST) ELEVATION

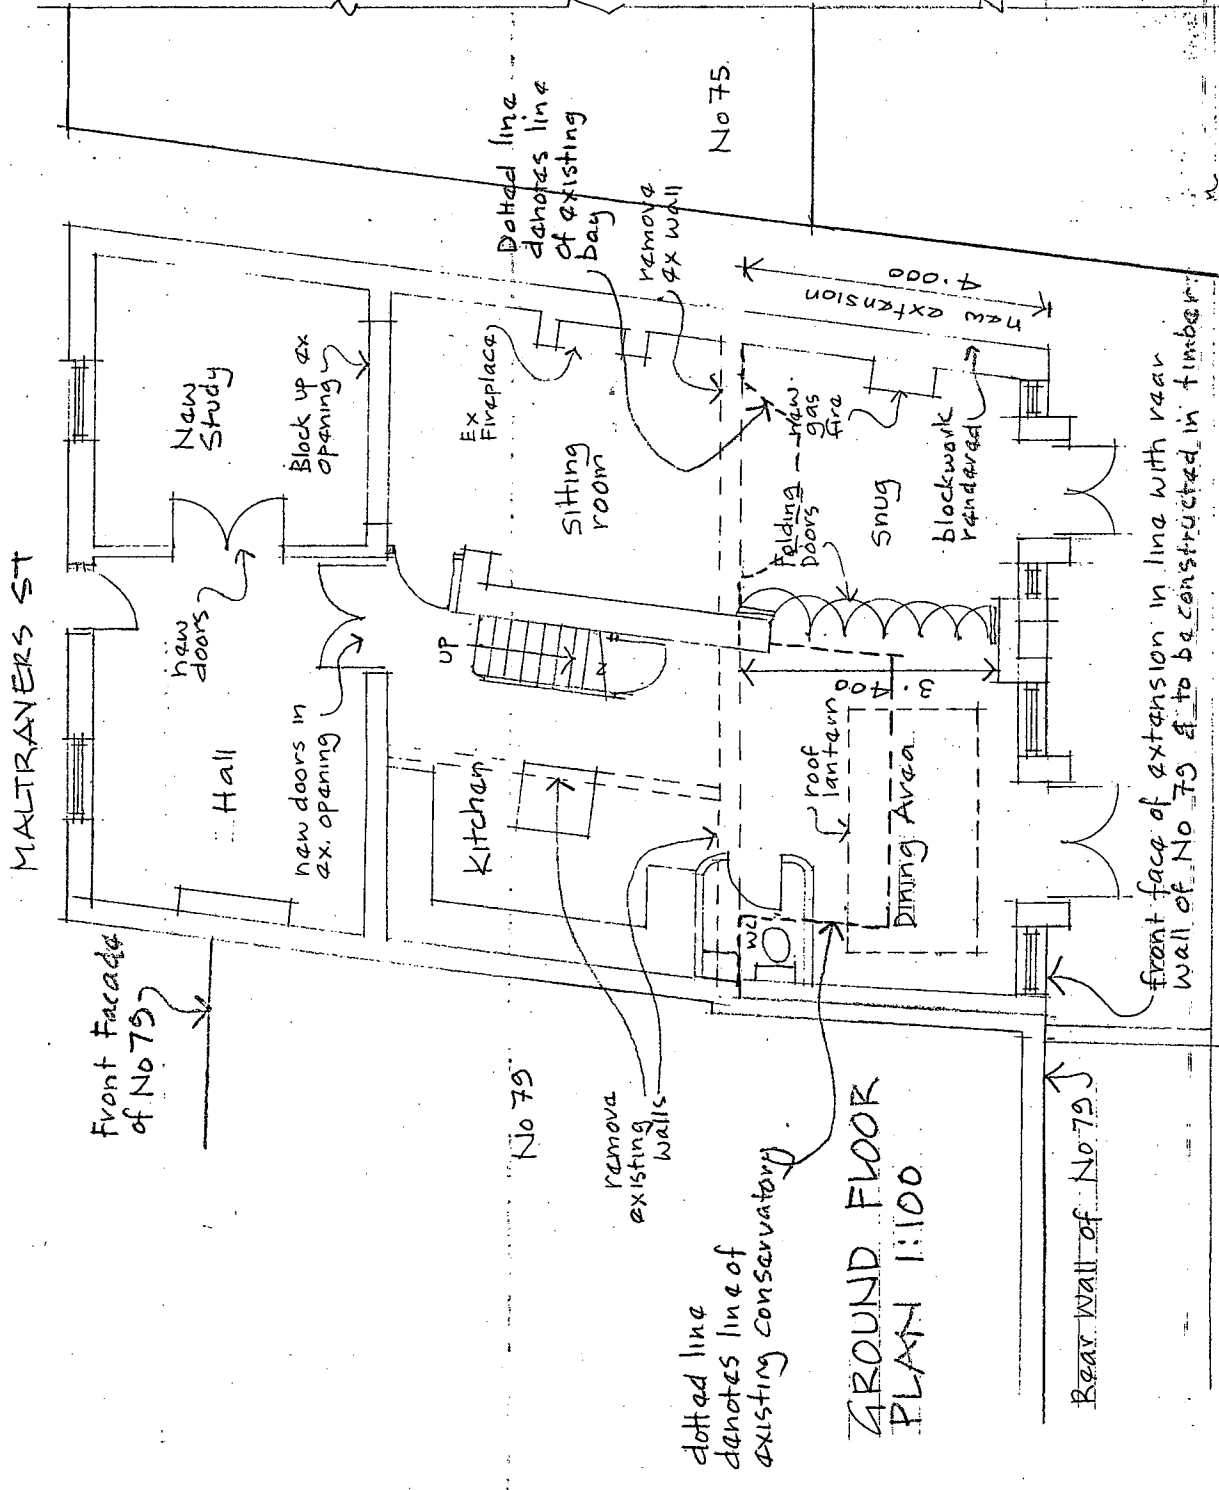

GROUND FLOOR
PLAN 1:100

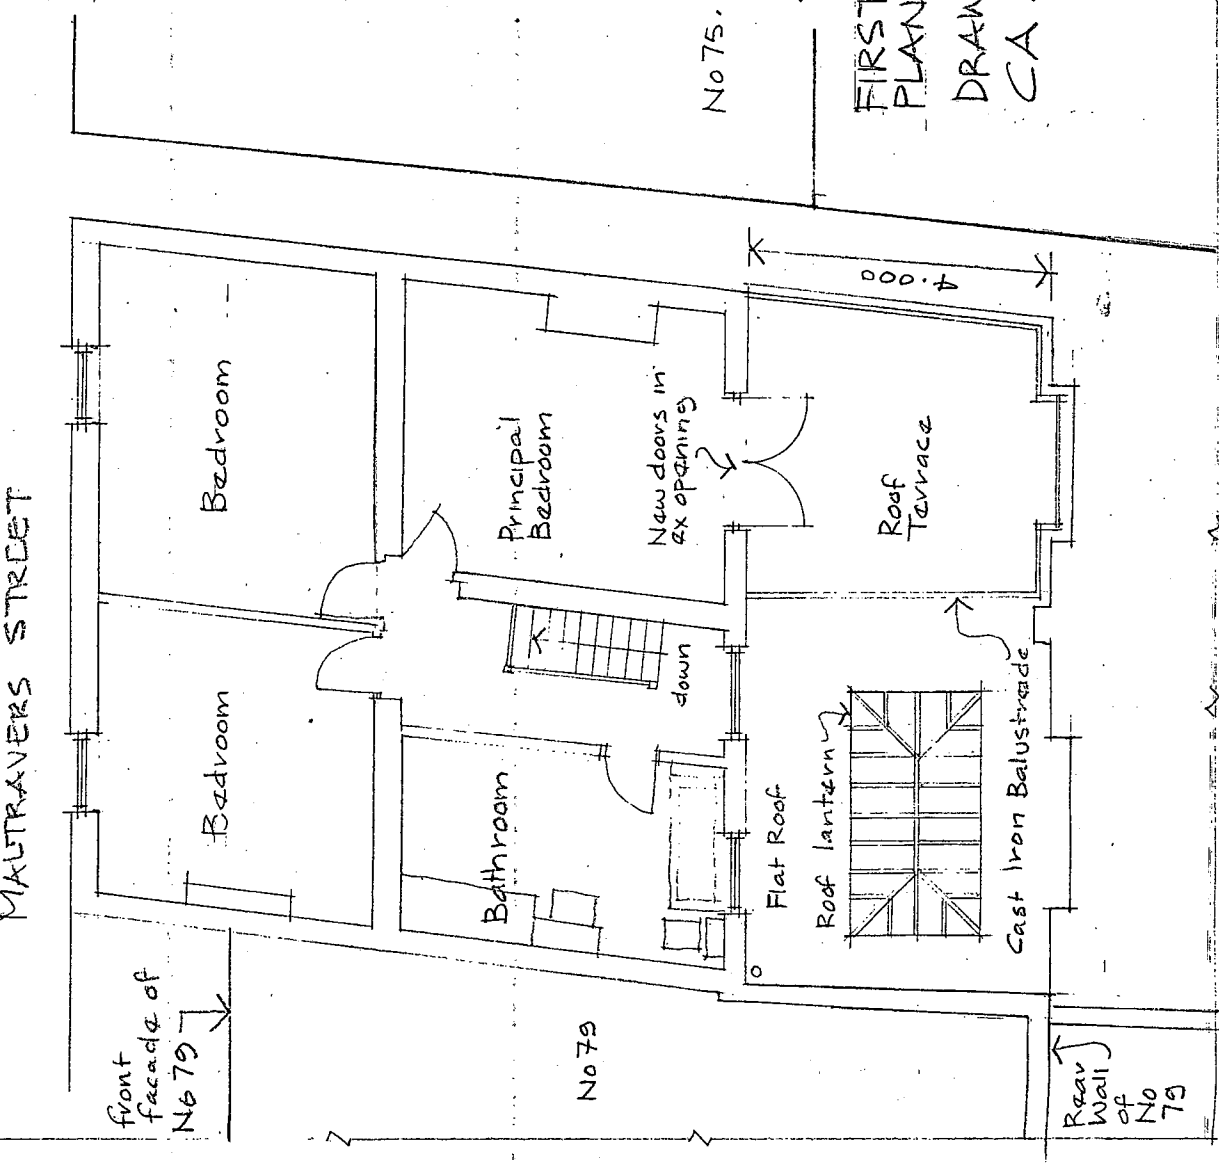

FIRST FLOOR
PLAN 1:100

PROPOSED
SINGLE STOREY
EXTENSION TO REAR OF
NO 77 MALTRAVERS ST.
ARUNDEL
To Provide Extended
Sitting Room, New
Dining Room & WC &
Roof Terrace.
SCALE 1:100
DATE: 17. NOV. 2007.

DRAWING NO
CA 2 3 DEC. 2007