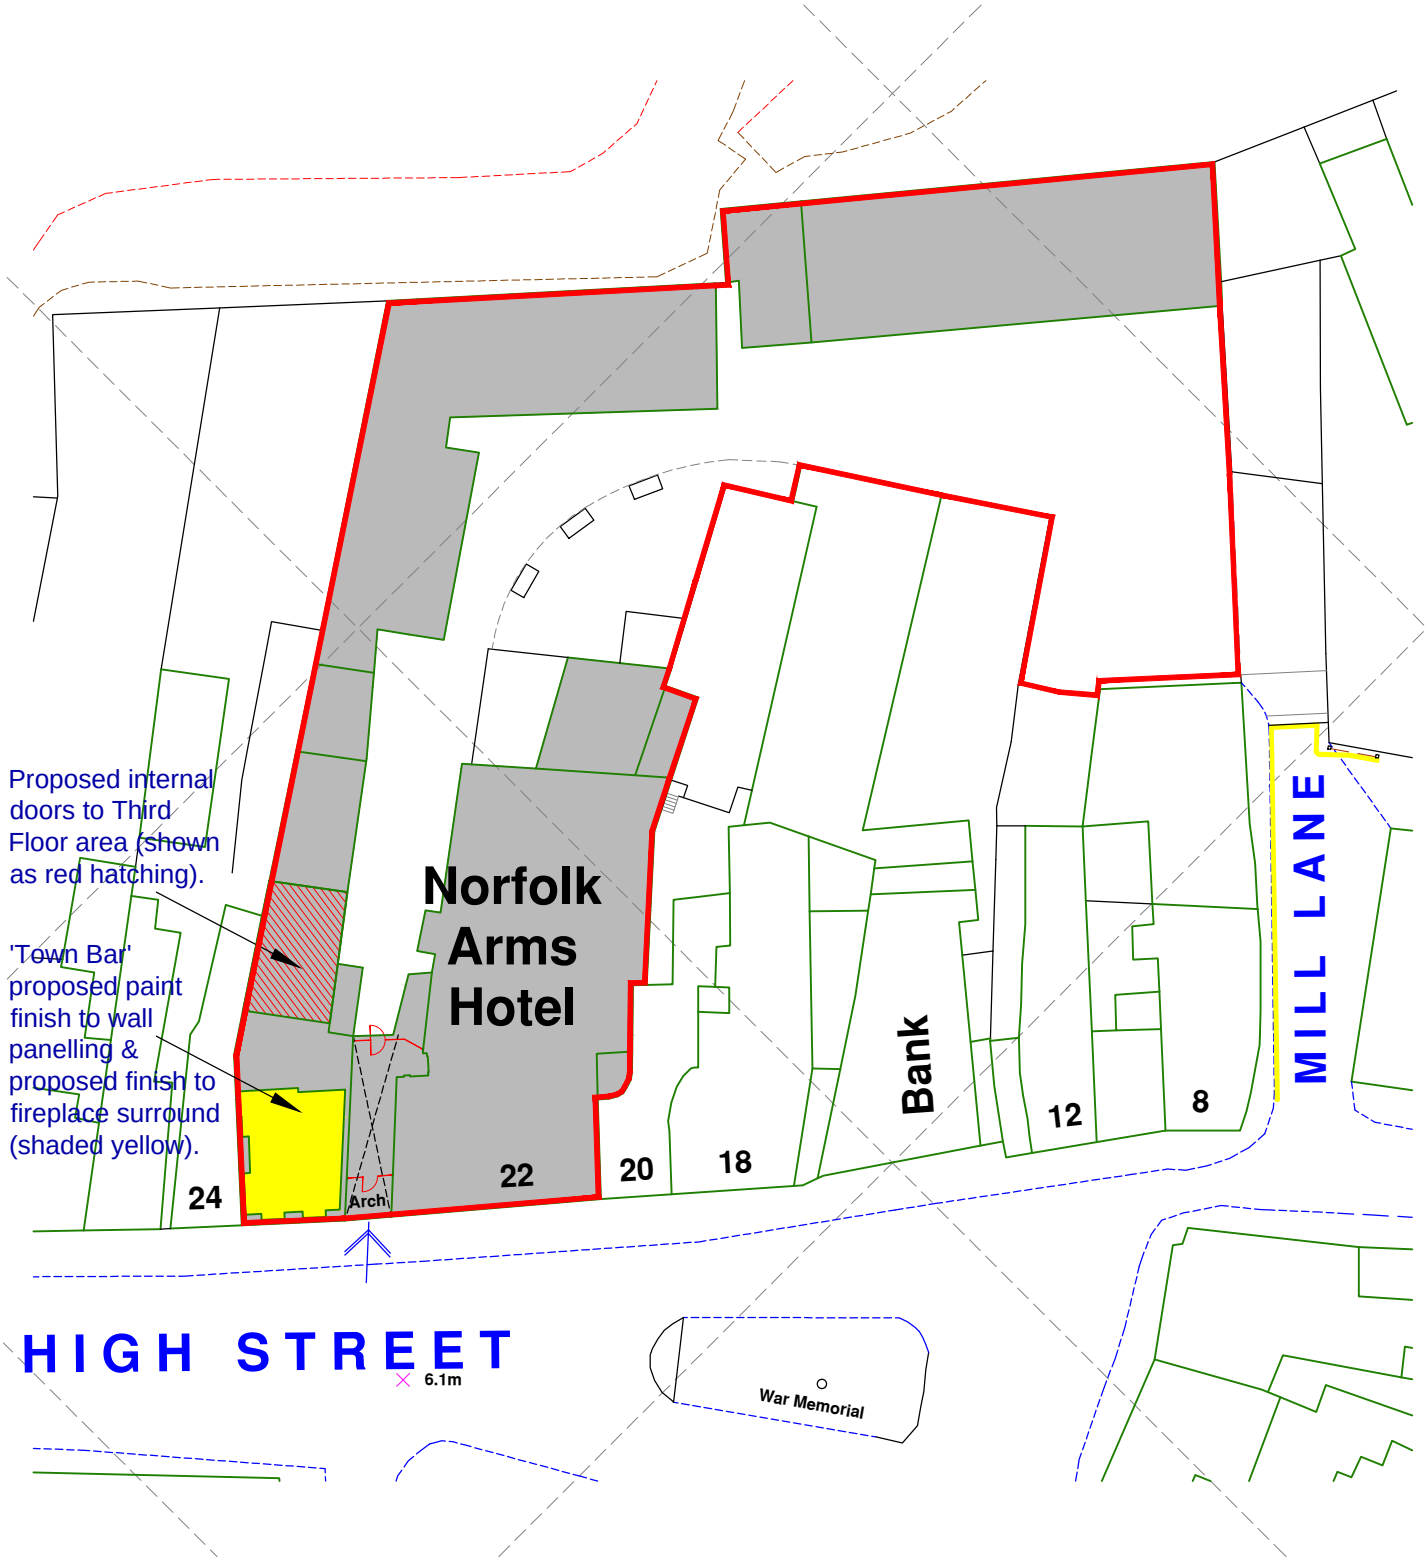

BLOCK PLAN
1:500 @ A4

REVISION/DATE:

Proposed Doors to Third Floor, & 'Town Bar' Walls Paint, & 'Town Bar' Fireplace Facing, at The Norfolk Arms Hotel Arundel, West Sussex,

JOB TITLE:

a.e. chubb ltd.

architectural services

106 Laverstock Road, Salisbury, Wiltshire. SP1.2SA
tel: 01722 323942
e-mail: tony.chubb@btinternet.com
company no. 4434685

ARUN DISTRICT COUNCIL AB/19/18/L