ACCESSIBLE GUEST BEDROOM

En-Suite

WASH BASIN

SVP

FOUL WASTE

Male Toilets

Female Toilets

STORE

Hatched area covers Ground Floor Staff Bedroom Conversion, approved by Full Planning & Listed Buildings Approvals ref: AB/22/16/PL and AB/23/16/L.

COURTYARD

STILL ROOM

DP

VP

DR

COLD STORE 'FRIDGE ROOM

UP

KITCHEN

Shelves

Counter

SERVERY

Fire Escape Staircase

'OLD KITCHEN' DINING

Dumb Waiter

Cupbd.

ARUN RESTAURANT

Fireplace

SUSSEX ROOM

MAIN ENTRANCE

NORFOLK BAR

Bar Counter

Work Surface

Corridor

STORE

ACCESS TO BASEMENT

Cup'd

UP TO FIRST FLOOR

FIRE CURTAIN

ENTRANCE HALL

UP FROM BASEMENT

Courtyard

Counter

Bar Counter

Existing 1970's random stonework fireplace surround to remain, with new lime-based render & ceramic wall tiling applied, under new solid oak replacement mantle shelf (see Fireplace Surround drawing 329/33).

TOWN BAR

Dashed line represents proposed painted finish to existing 1970's timber veneer faced ply wall panelling & moulded timber top rail.

STEP UP 200mm

STEP UP 150mm

ENTRANCE LOBBY

MARRIAGE ROOM

RECEPTION

RECEPTION OFFICE

GENERAL MANAGER

Grille

Cellar Hatch

Public Footpath to HIGH STREET

Hatched area covers formation of Glazed Entrance Lobby within existing archway, approved by Full Planning & Listed Buildings Approvals ref: AB/22/16/PL and AB/23/16/L.

PART GROUND FLOOR PLAN PROPOSED 1:50.

0 1 2 3 4 Metres

NORTH

'TOWN BAR' WALL PANELLING PAINT COLOUR PROPOSED.

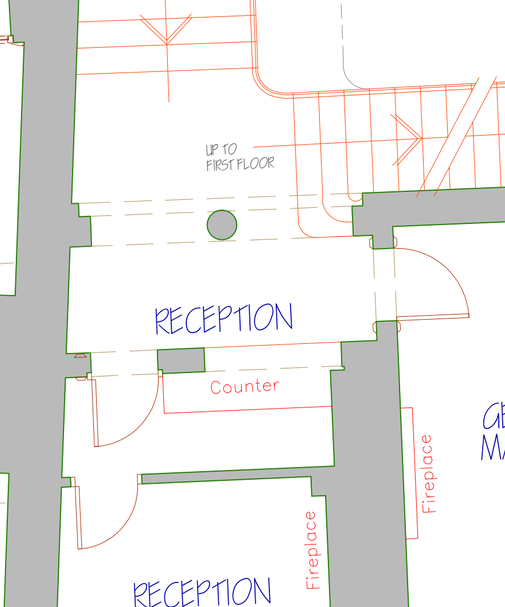

REVISION/DATE:

Proposed Doors to Third Floor & 'Town Bar' Walls Paint & Fireplace Facing, 'The Norfolk Arms' Hotel, Arundel. for The Norfolk Arms Hotel

JOB TITLE:

PROPOSED G.A. Part Ground Floor Plan.

DRAWING:

a.e. chubb ltd.

architectural services

106 Laverstock Road, Salisbury, Wiltshire. SP1.2SA
tel: 01722 323942
e-mail: tony.chubb@btinternet.com
company no. 4434685

DATE: FEB. 2018

SCALE: 1:50 @ A1

DRAWN: AEC

DRWG. NO: 329/30

REVISION:

THIS DRAWING IS COPYRIGHT & MUST NOT BE USED/REPRODUCED WITHOUT PERMISSION.
FIGURED DIMENSIONS TO BE USED ONLY. DO NOT SCALE.
SITE DIMENSIONS TO BE CHECKED/VERIFIED BEFORE WORK IS COMMENCED.

ARUN DISTRICT COUNCIL AB/19/19L