

FIREPLACE SURROUND EXISTING.
Not to Scale.

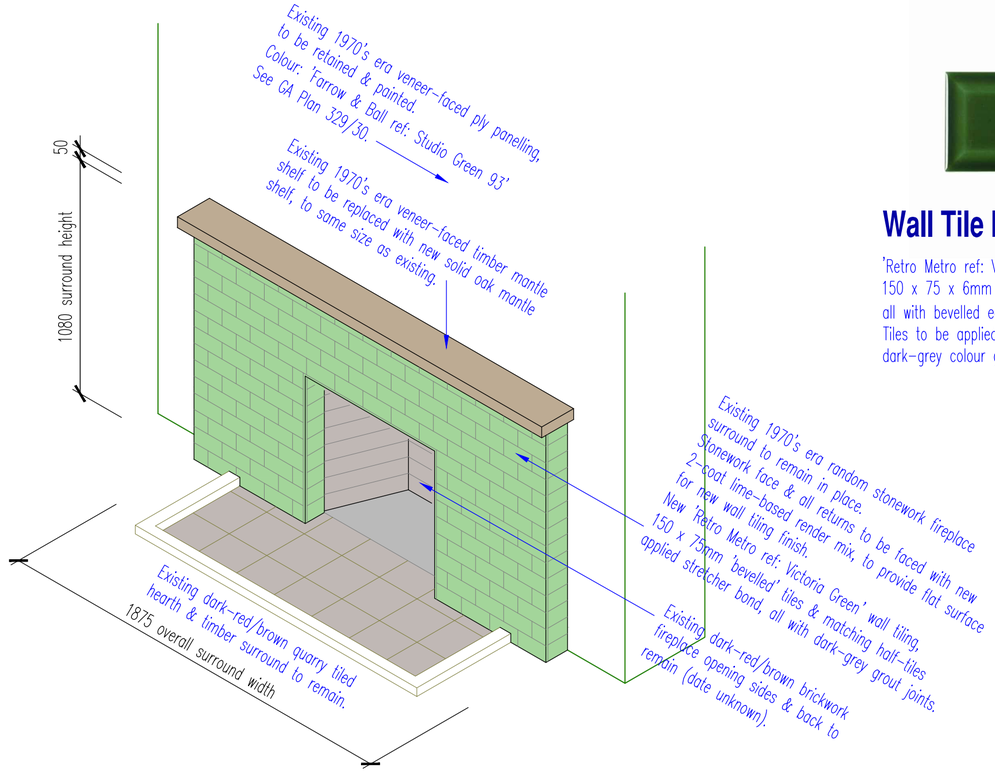

FIREPLACE SURROUND PROPOSED.
Not to Scale.



Wall Tile Image - Proposed

'Retro Metro ref: Victoria Green' ceramic wall tile.
150 x 75 x 6mm thick, with matching half-tiles,
all with bevelled edge & 'crackle' finish.
Tiles to be applied horizontally, stretcher-bond with
dark-grey colour grout joints.

REVISION/DATE:

Proposed Doors to Third Floor &
'Town Bar' Walls Paint & Fireplace Facing,
'The Norfolk Arms' Hotel, Arundel.
for
The Norfolk Arms Hotel

JOB TITLE:

PROPOSED - TOWN BAR
Applied Facing to Existing Fire Surround

DRAWING:

a.e. chubb ltd.
architectural services
106 Laverstock Road, Salisbury, Wiltshire. SP1.2SA
tel: 01722 323942
e-mail: tony.chubb@btinternet.com
company no. 4434685

DATE: FEB. 2018
SCALE: Not to Scale
DRAWN: AEC
DRWG. NO: 329/33
REVISION:

THIS DRAWING IS COPYRIGHT & MUST NOT BE USED/REPRODUCED WITHOUT PERMISSION.
FIGURED DIMENSIONS TO BE USED ONLY. DO NOT SCALE.
SITE DIMENSIONS TO BE CHECKED/VERIFIED BEFORE WORK IS COMMENCED.