





Block Plan

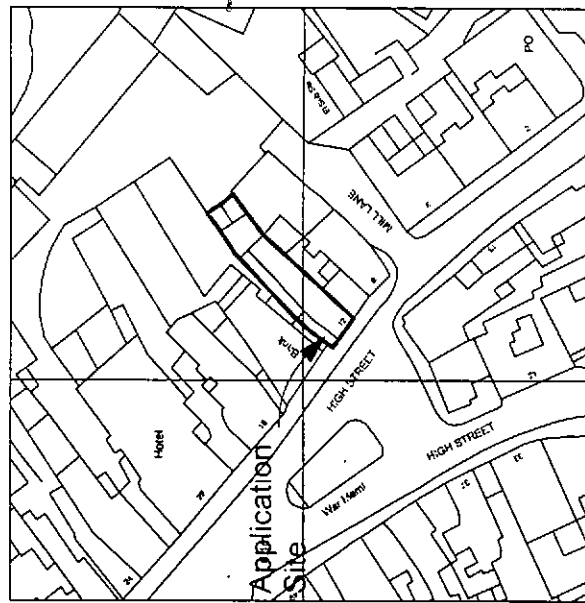

Location Plan

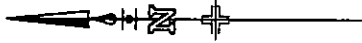

REVISIONS

A March14 Addnl street
names added

 ANDREW FULLER ASSOCIATES Chartered Surveyors Norton Studio, School Lane Arundel, West Sussex BN15 9DR tel: 01903 883444 email: info@andrewfuller.co.uk www.andrewfuller.co.uk		Job Title 12 High Street, Arundel	
Client Jason Felner		Drawing Name Location and Block Plans	
Drawing Status Planning		Drawing Scale 1:1250, 1:500 @ A3	
Drawn by AF		Date 1/14	
Checked by		Date	
Drawing No 13509/03		Status Revision A	