
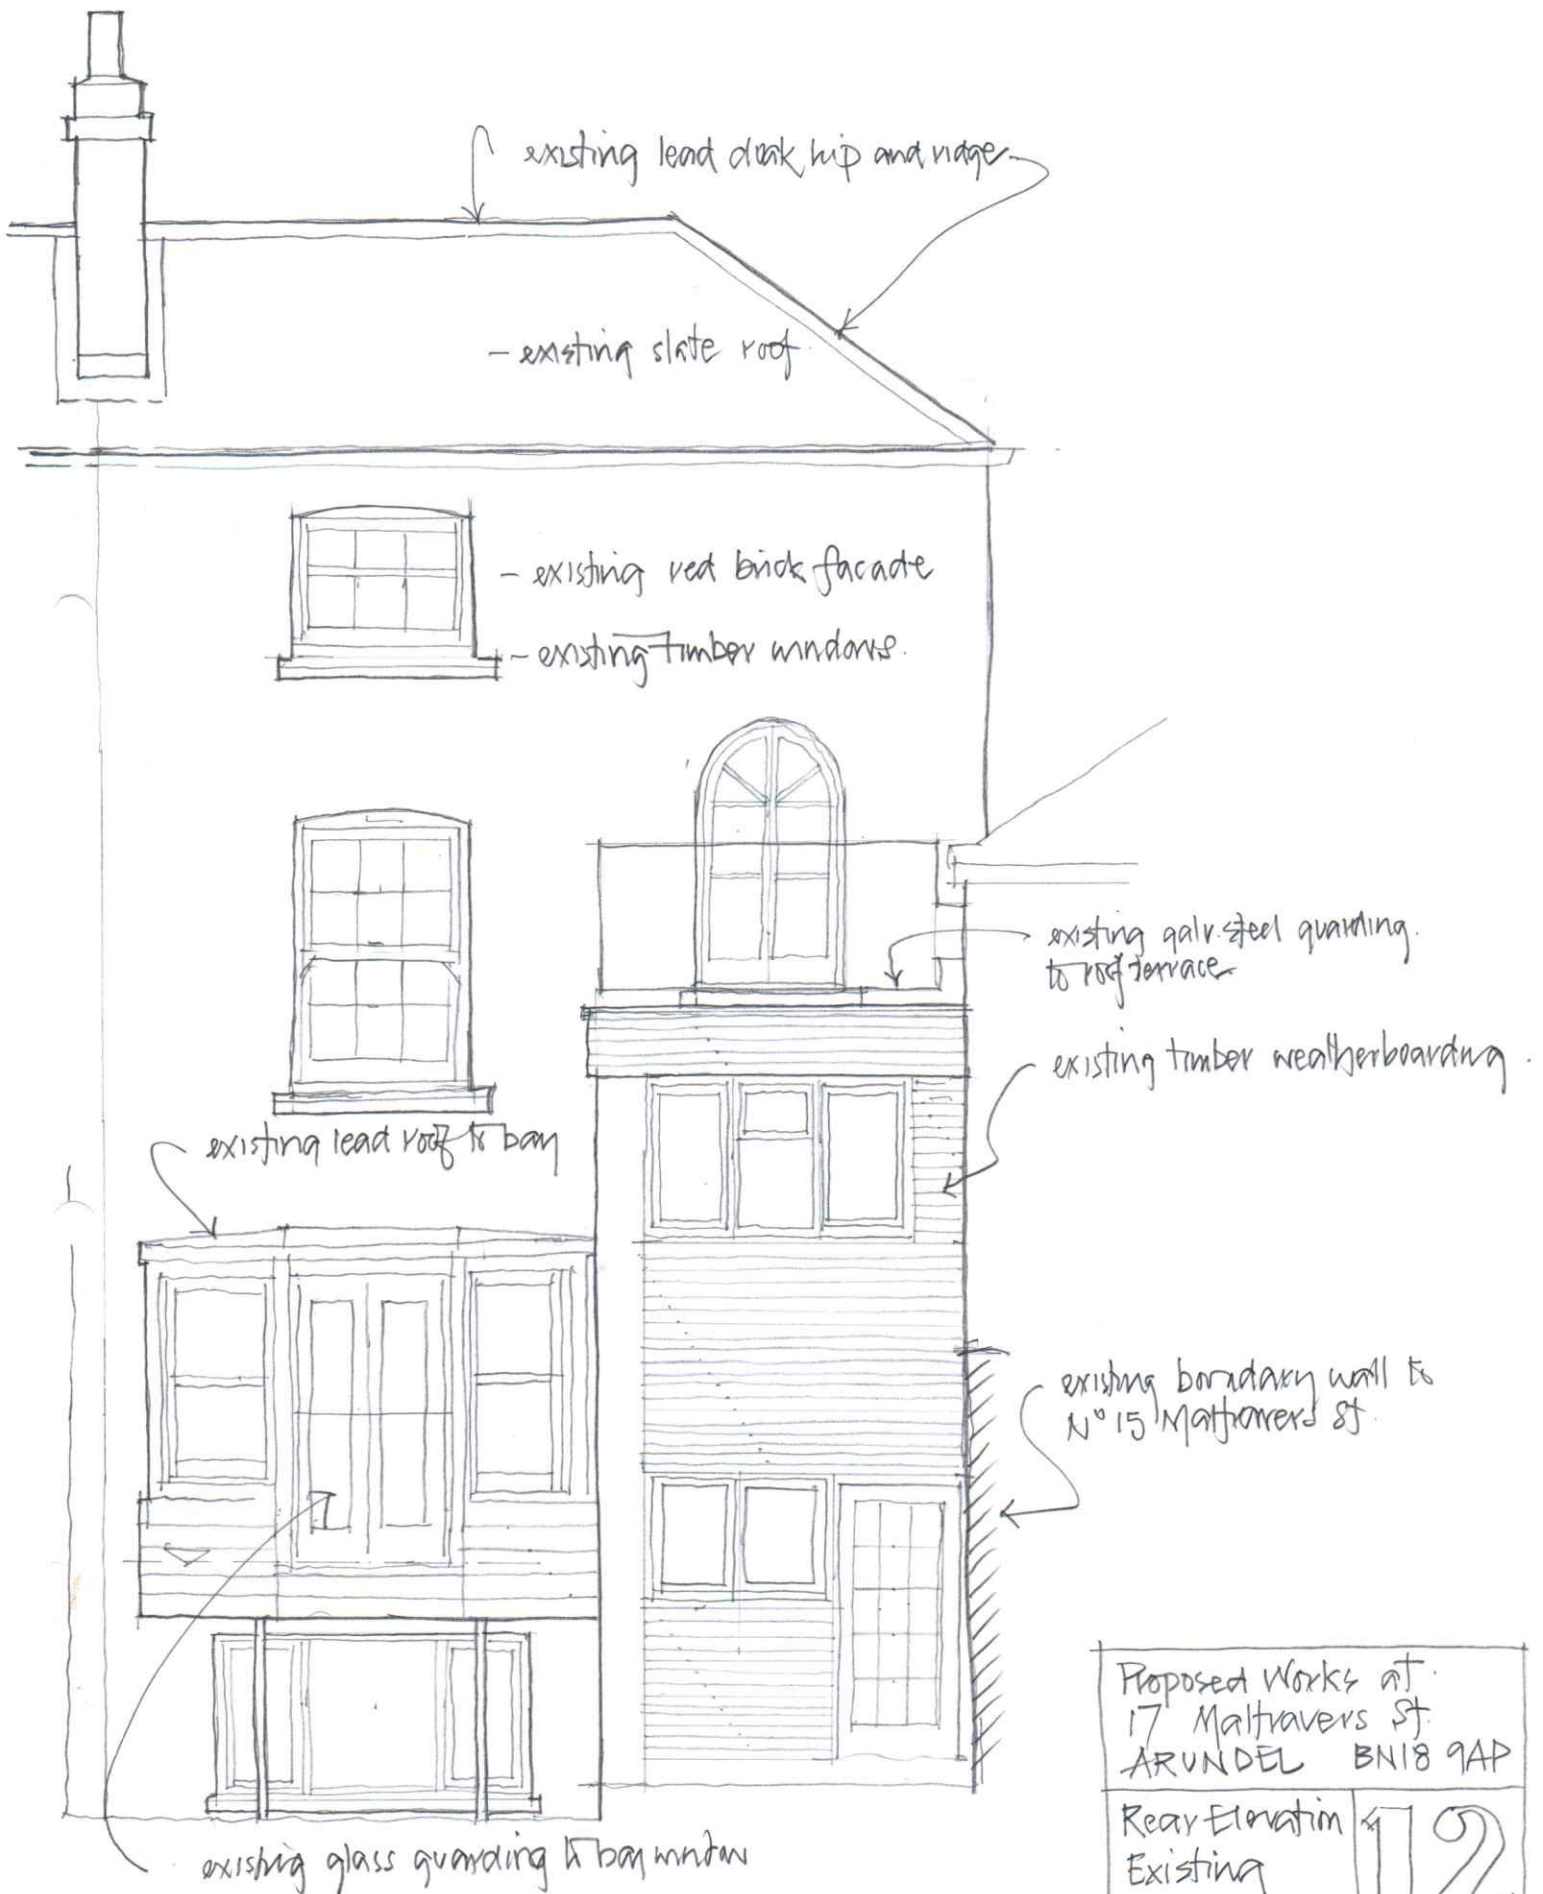


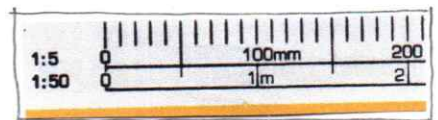

Proposed Works at: 17 Maltravers St. ARUNDEL BN18 9AP	
Rear Elevation Existing	12
1:50 Feb'21	