
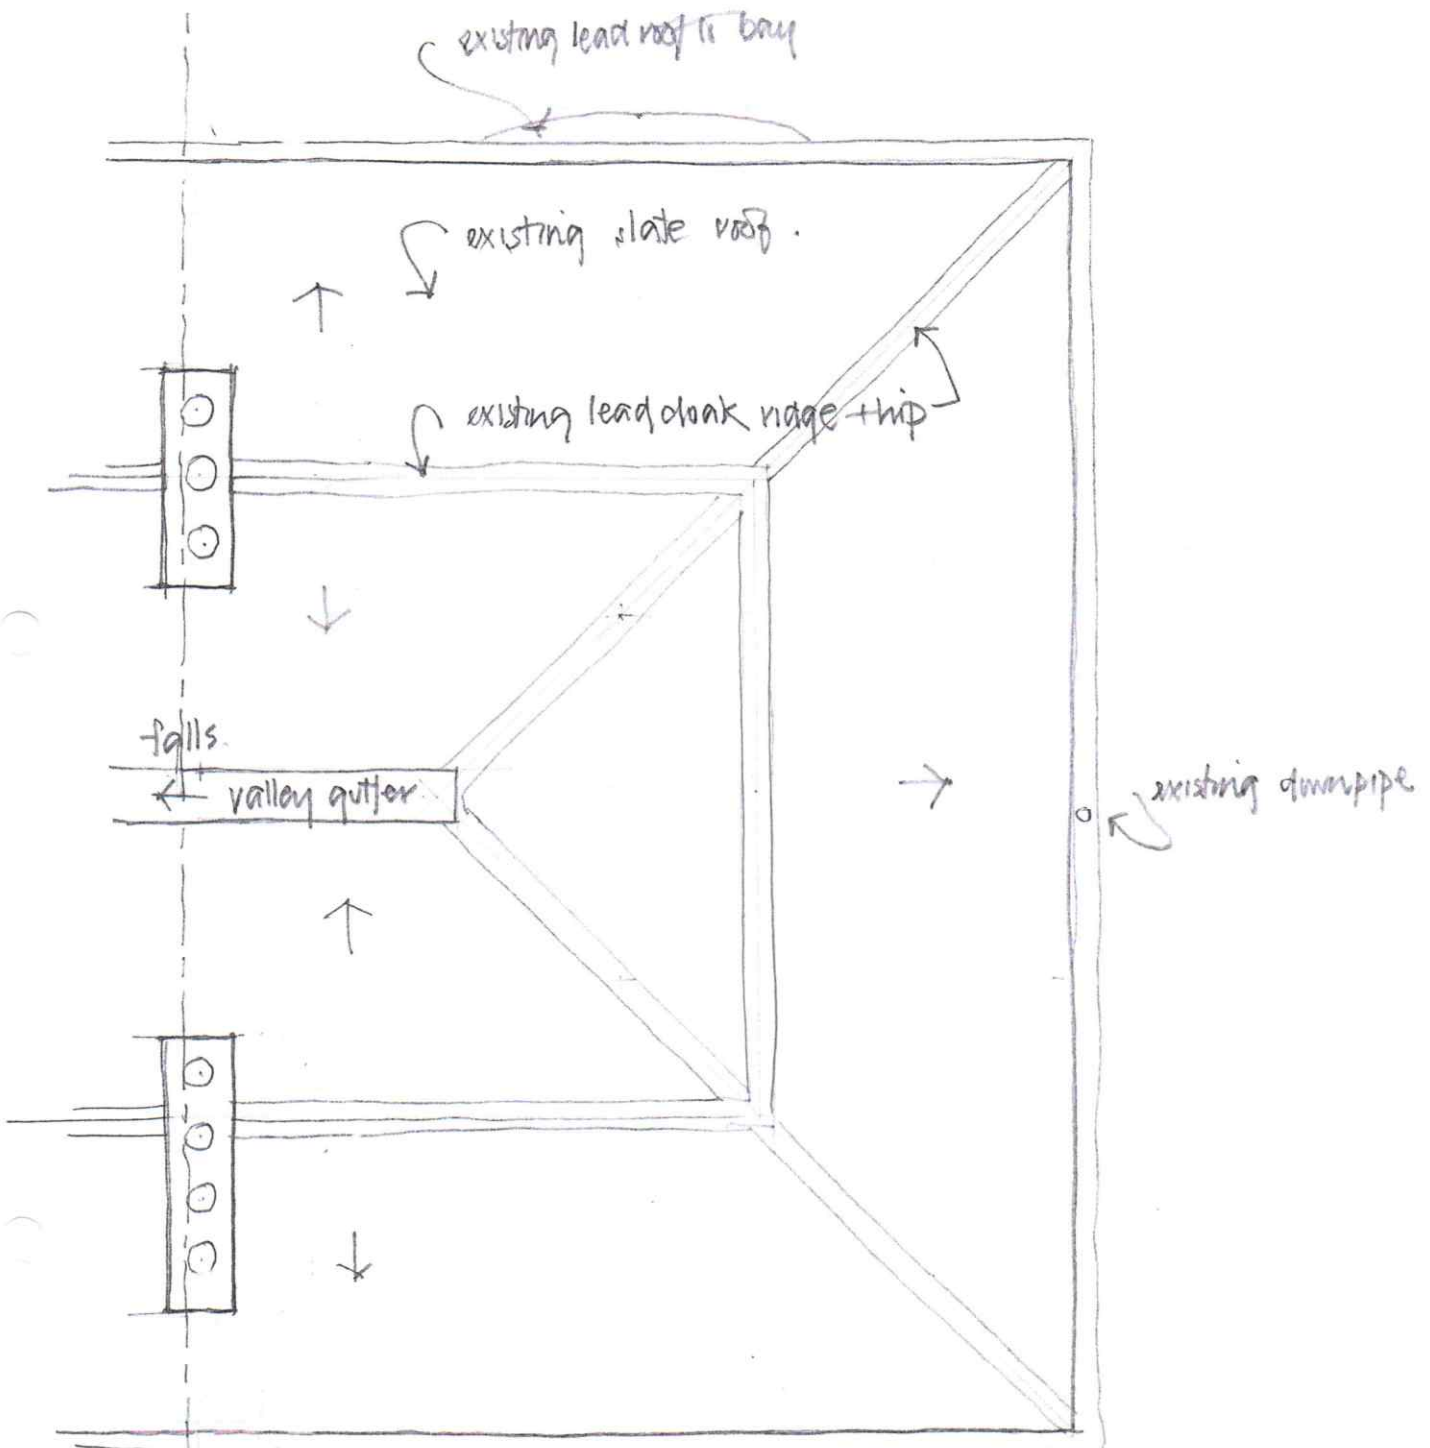


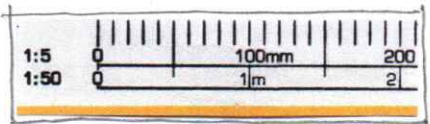

N° 19 Malttravers
N° 17 Malttravers

existing lead roof to bay

existing fetted
flat roof

N° 17
N° 15

Proposed Works at 17 Malttravers St ARUNDEL BN18 9AP	
Roof Plan Existing.	15
1:50 Feb'21	