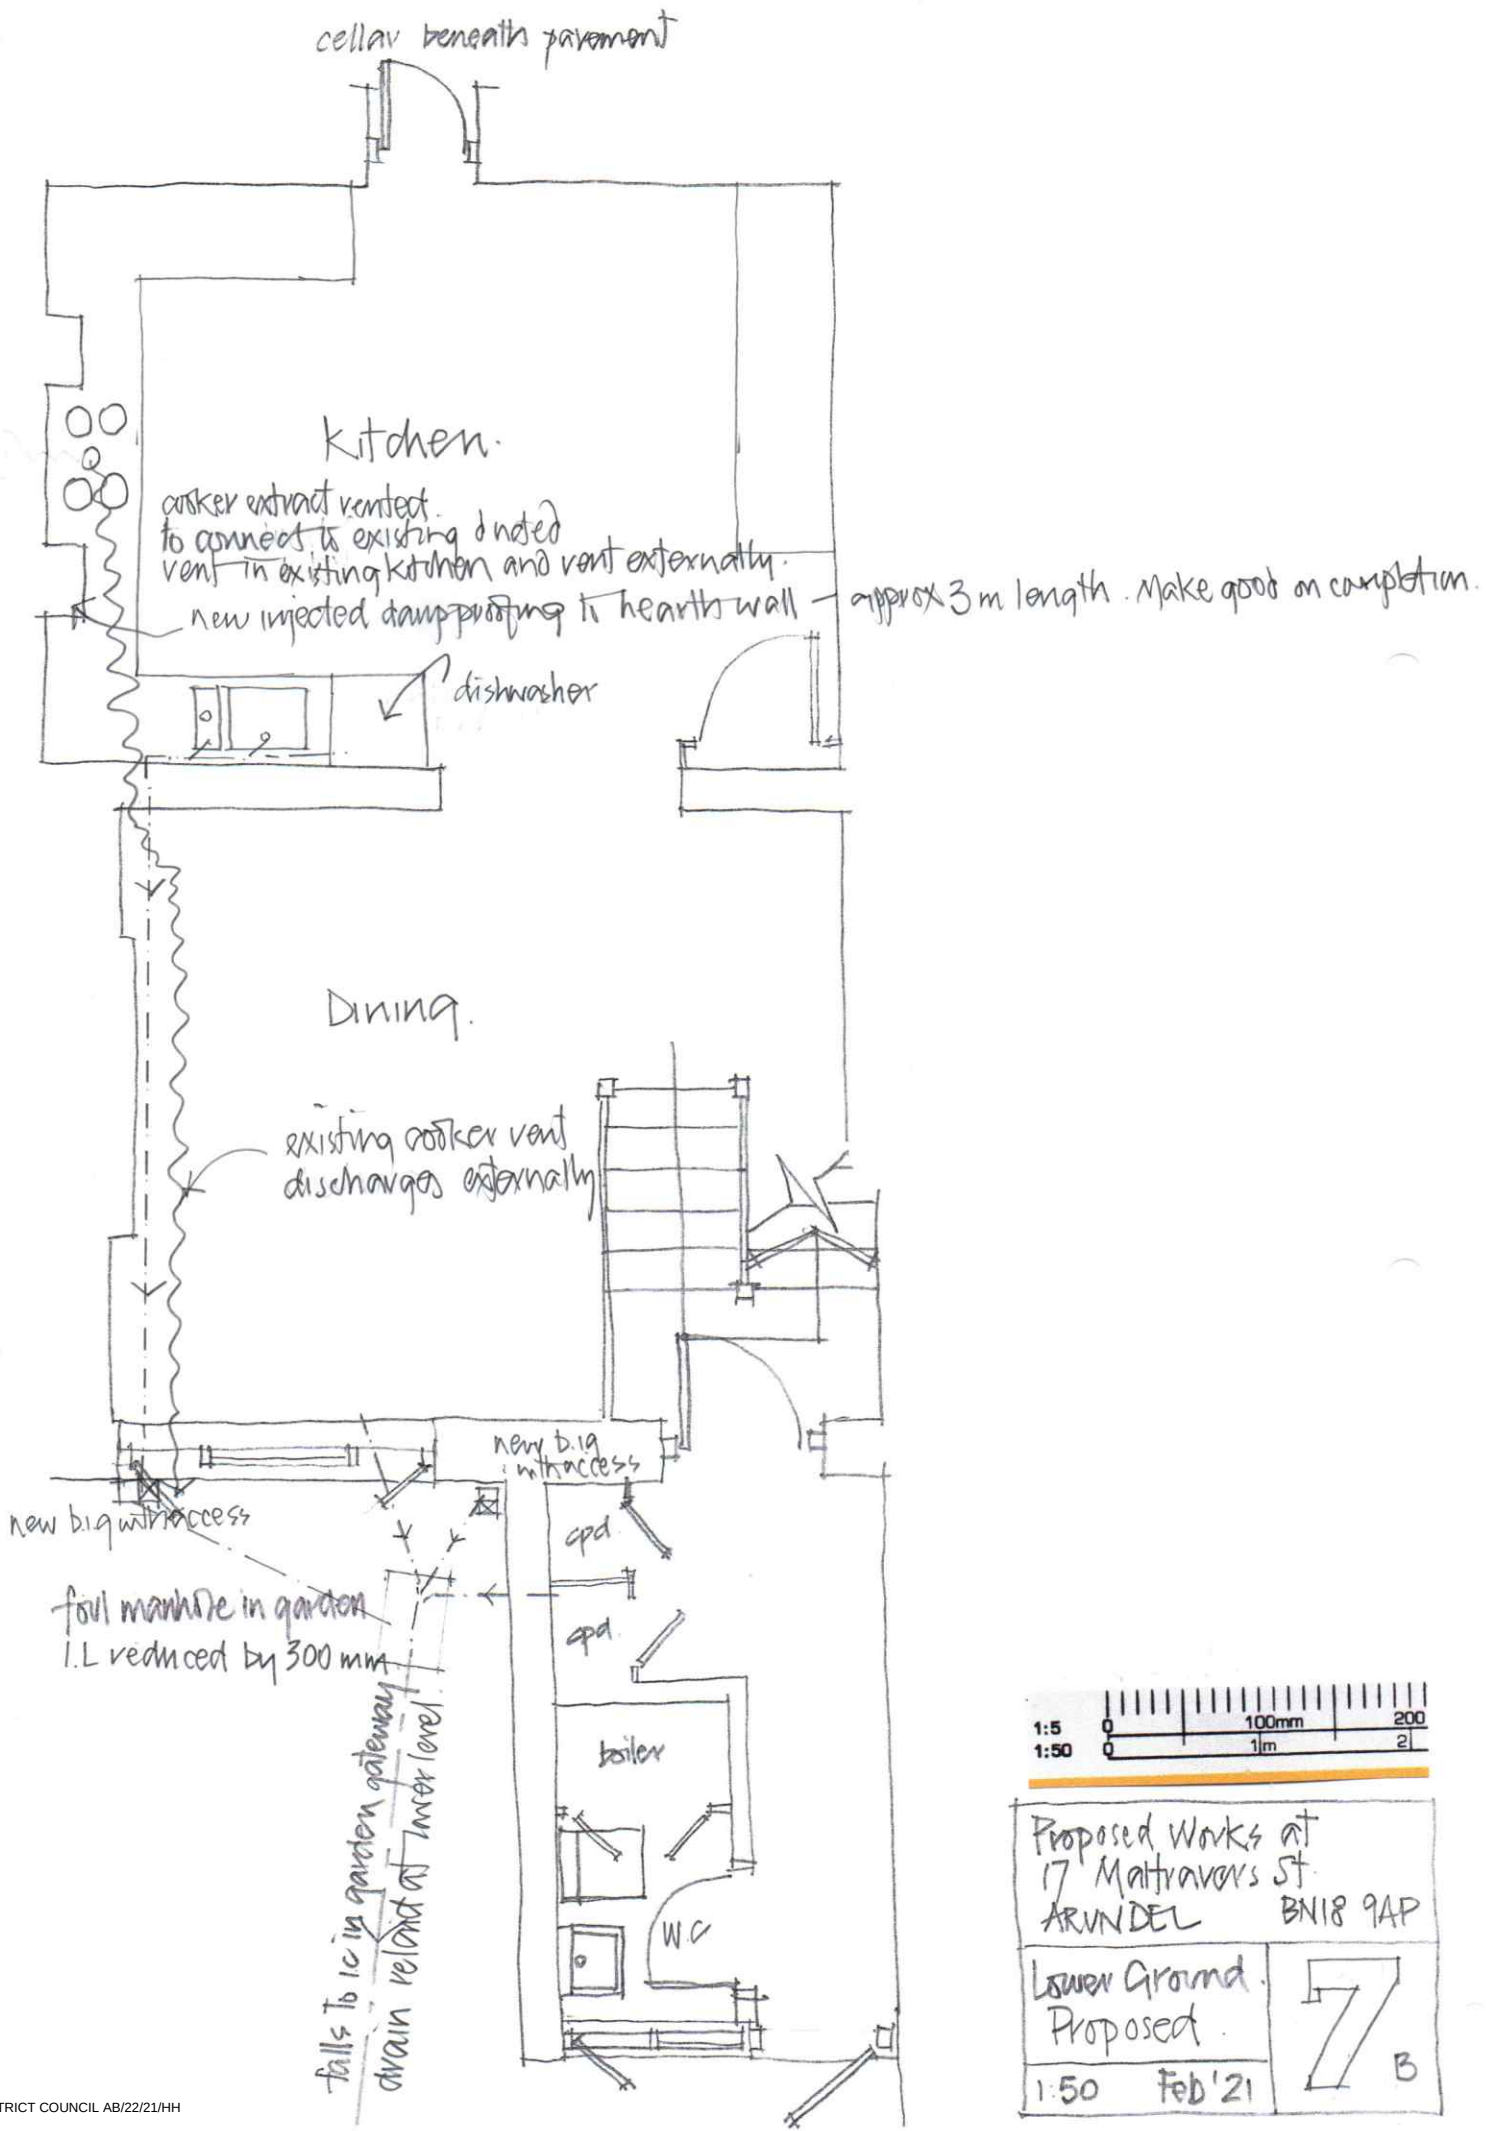


Proposed Works at 17 Maltravers St. ARUNDEL BN18 9AP	
Lower Ground. Proposed	7 B
1:50 Feb'21	