


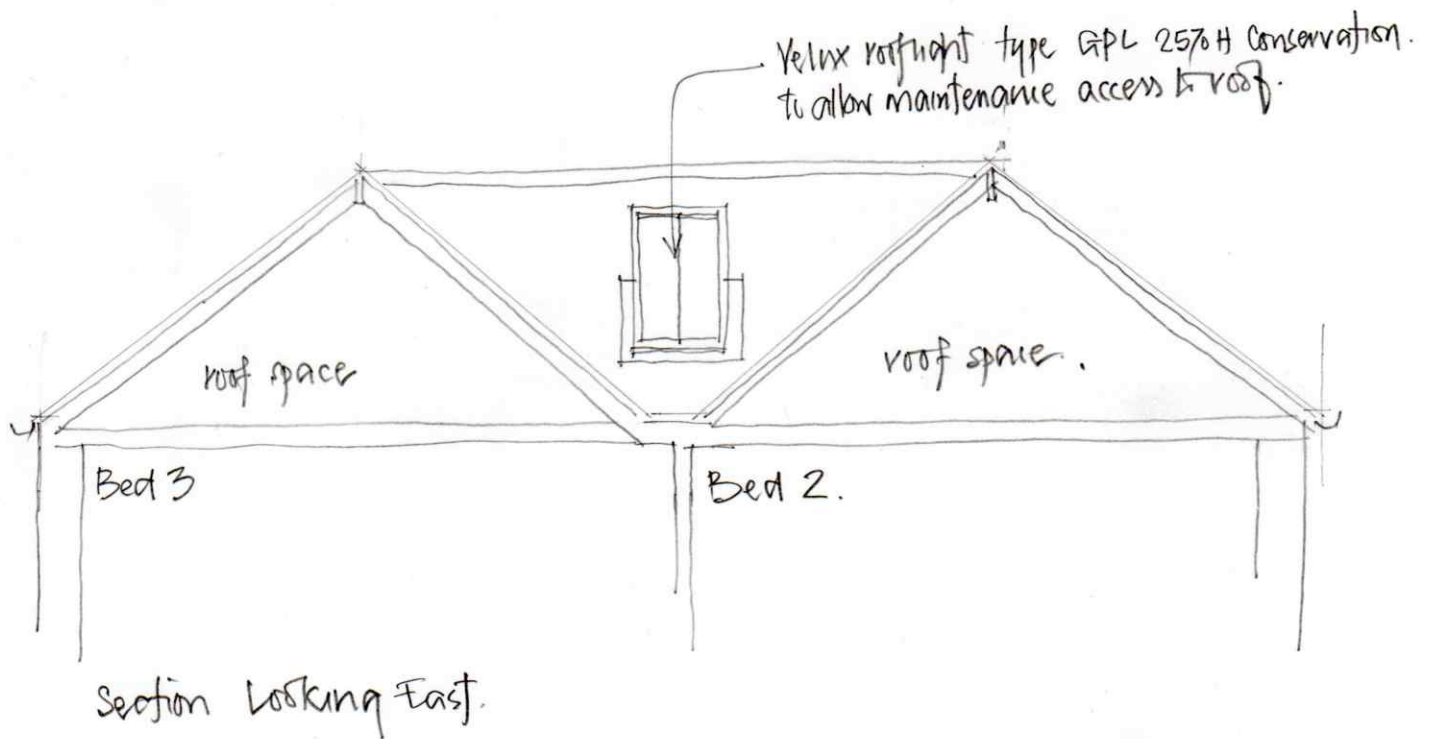

Proposed Works at.
17 Maltravers St.
ARUNDEL

Roof Section
Proposed.

1:50 Apr '21

22