
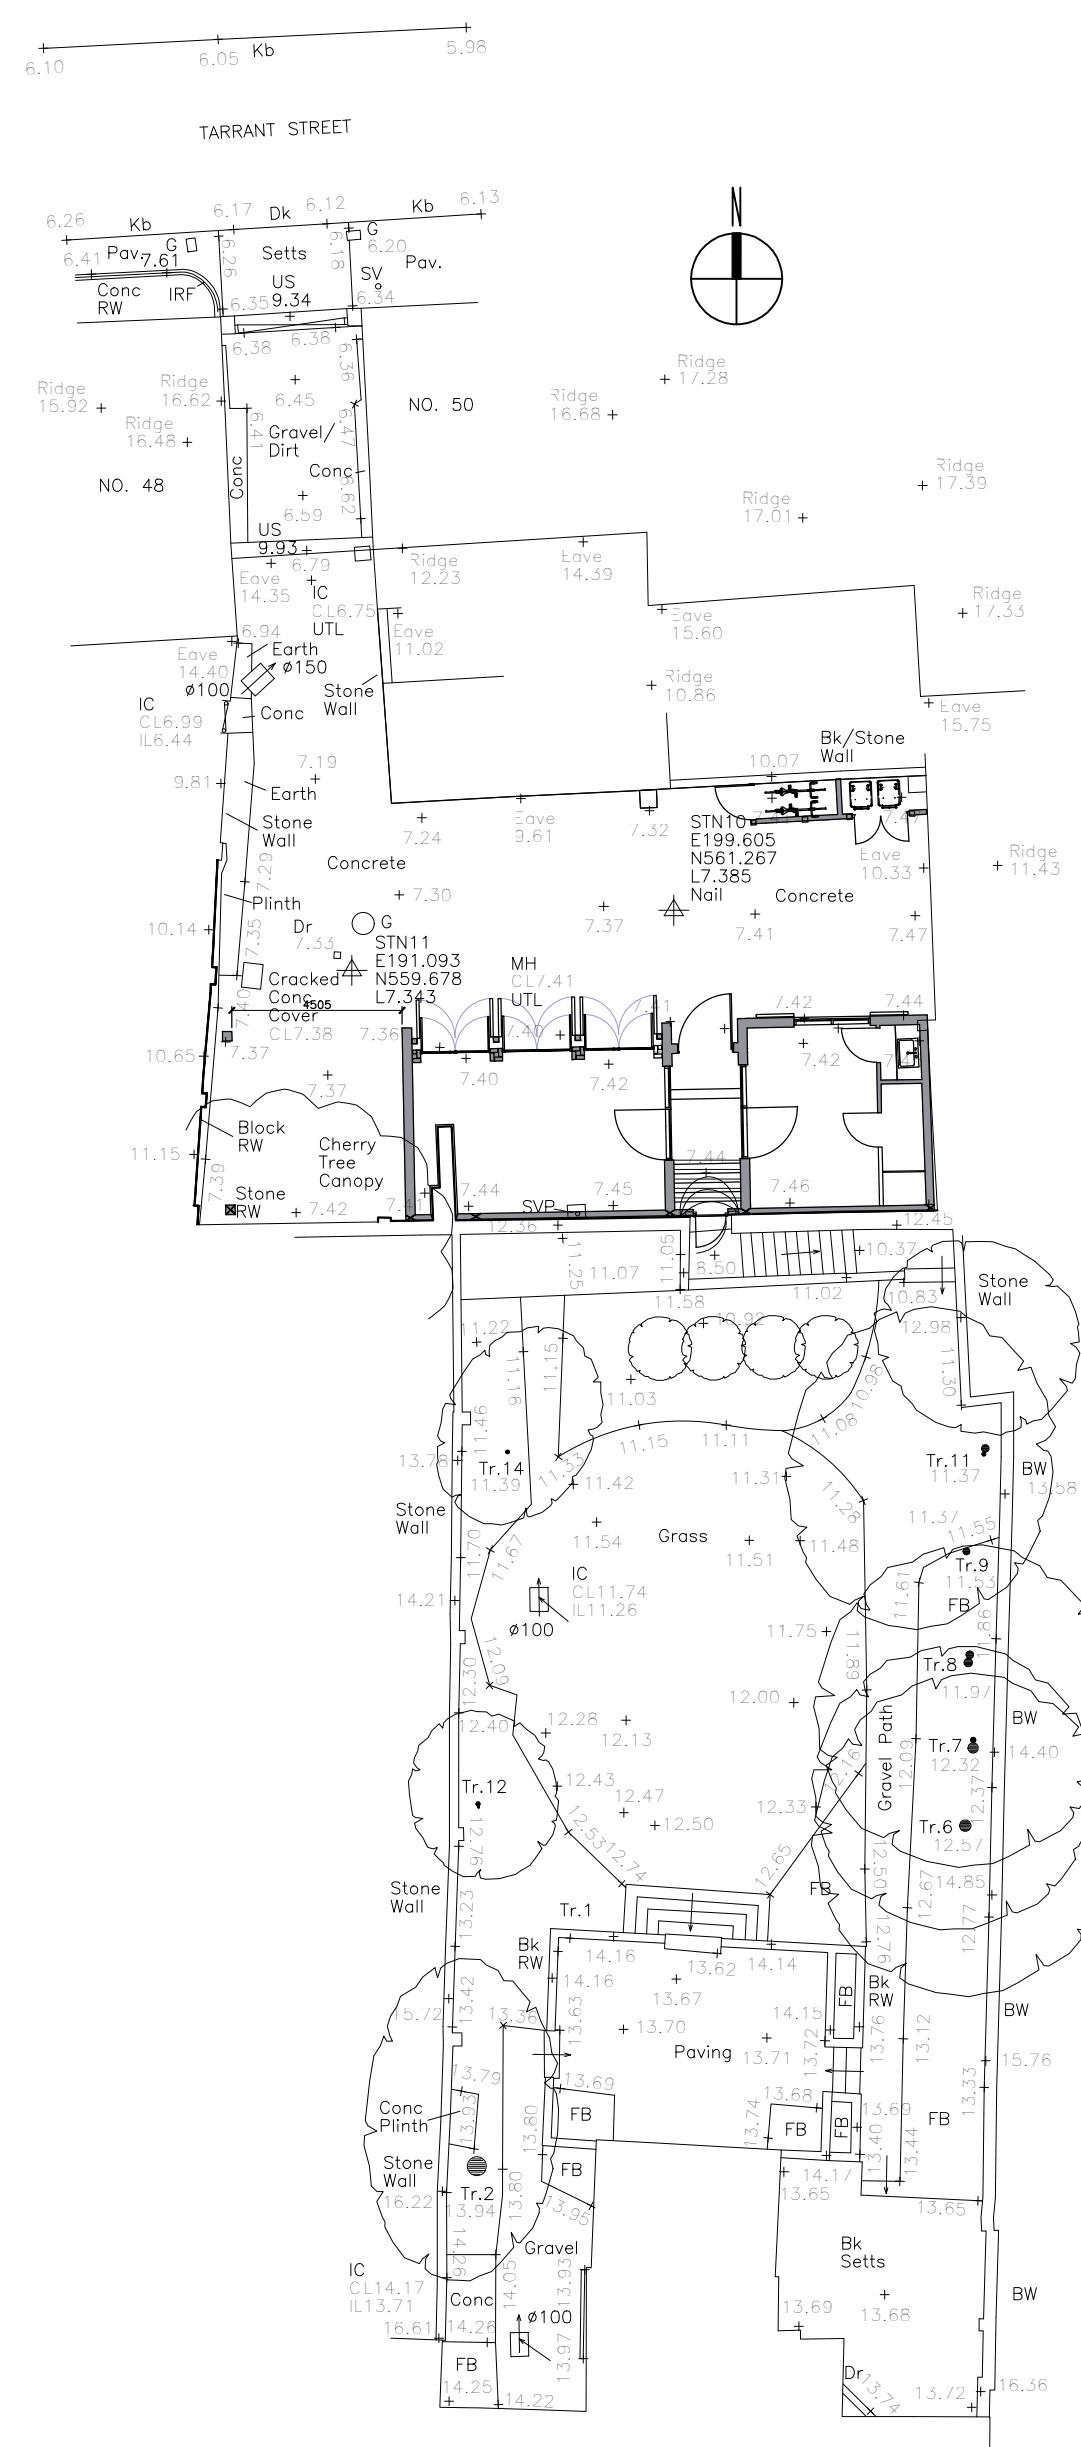
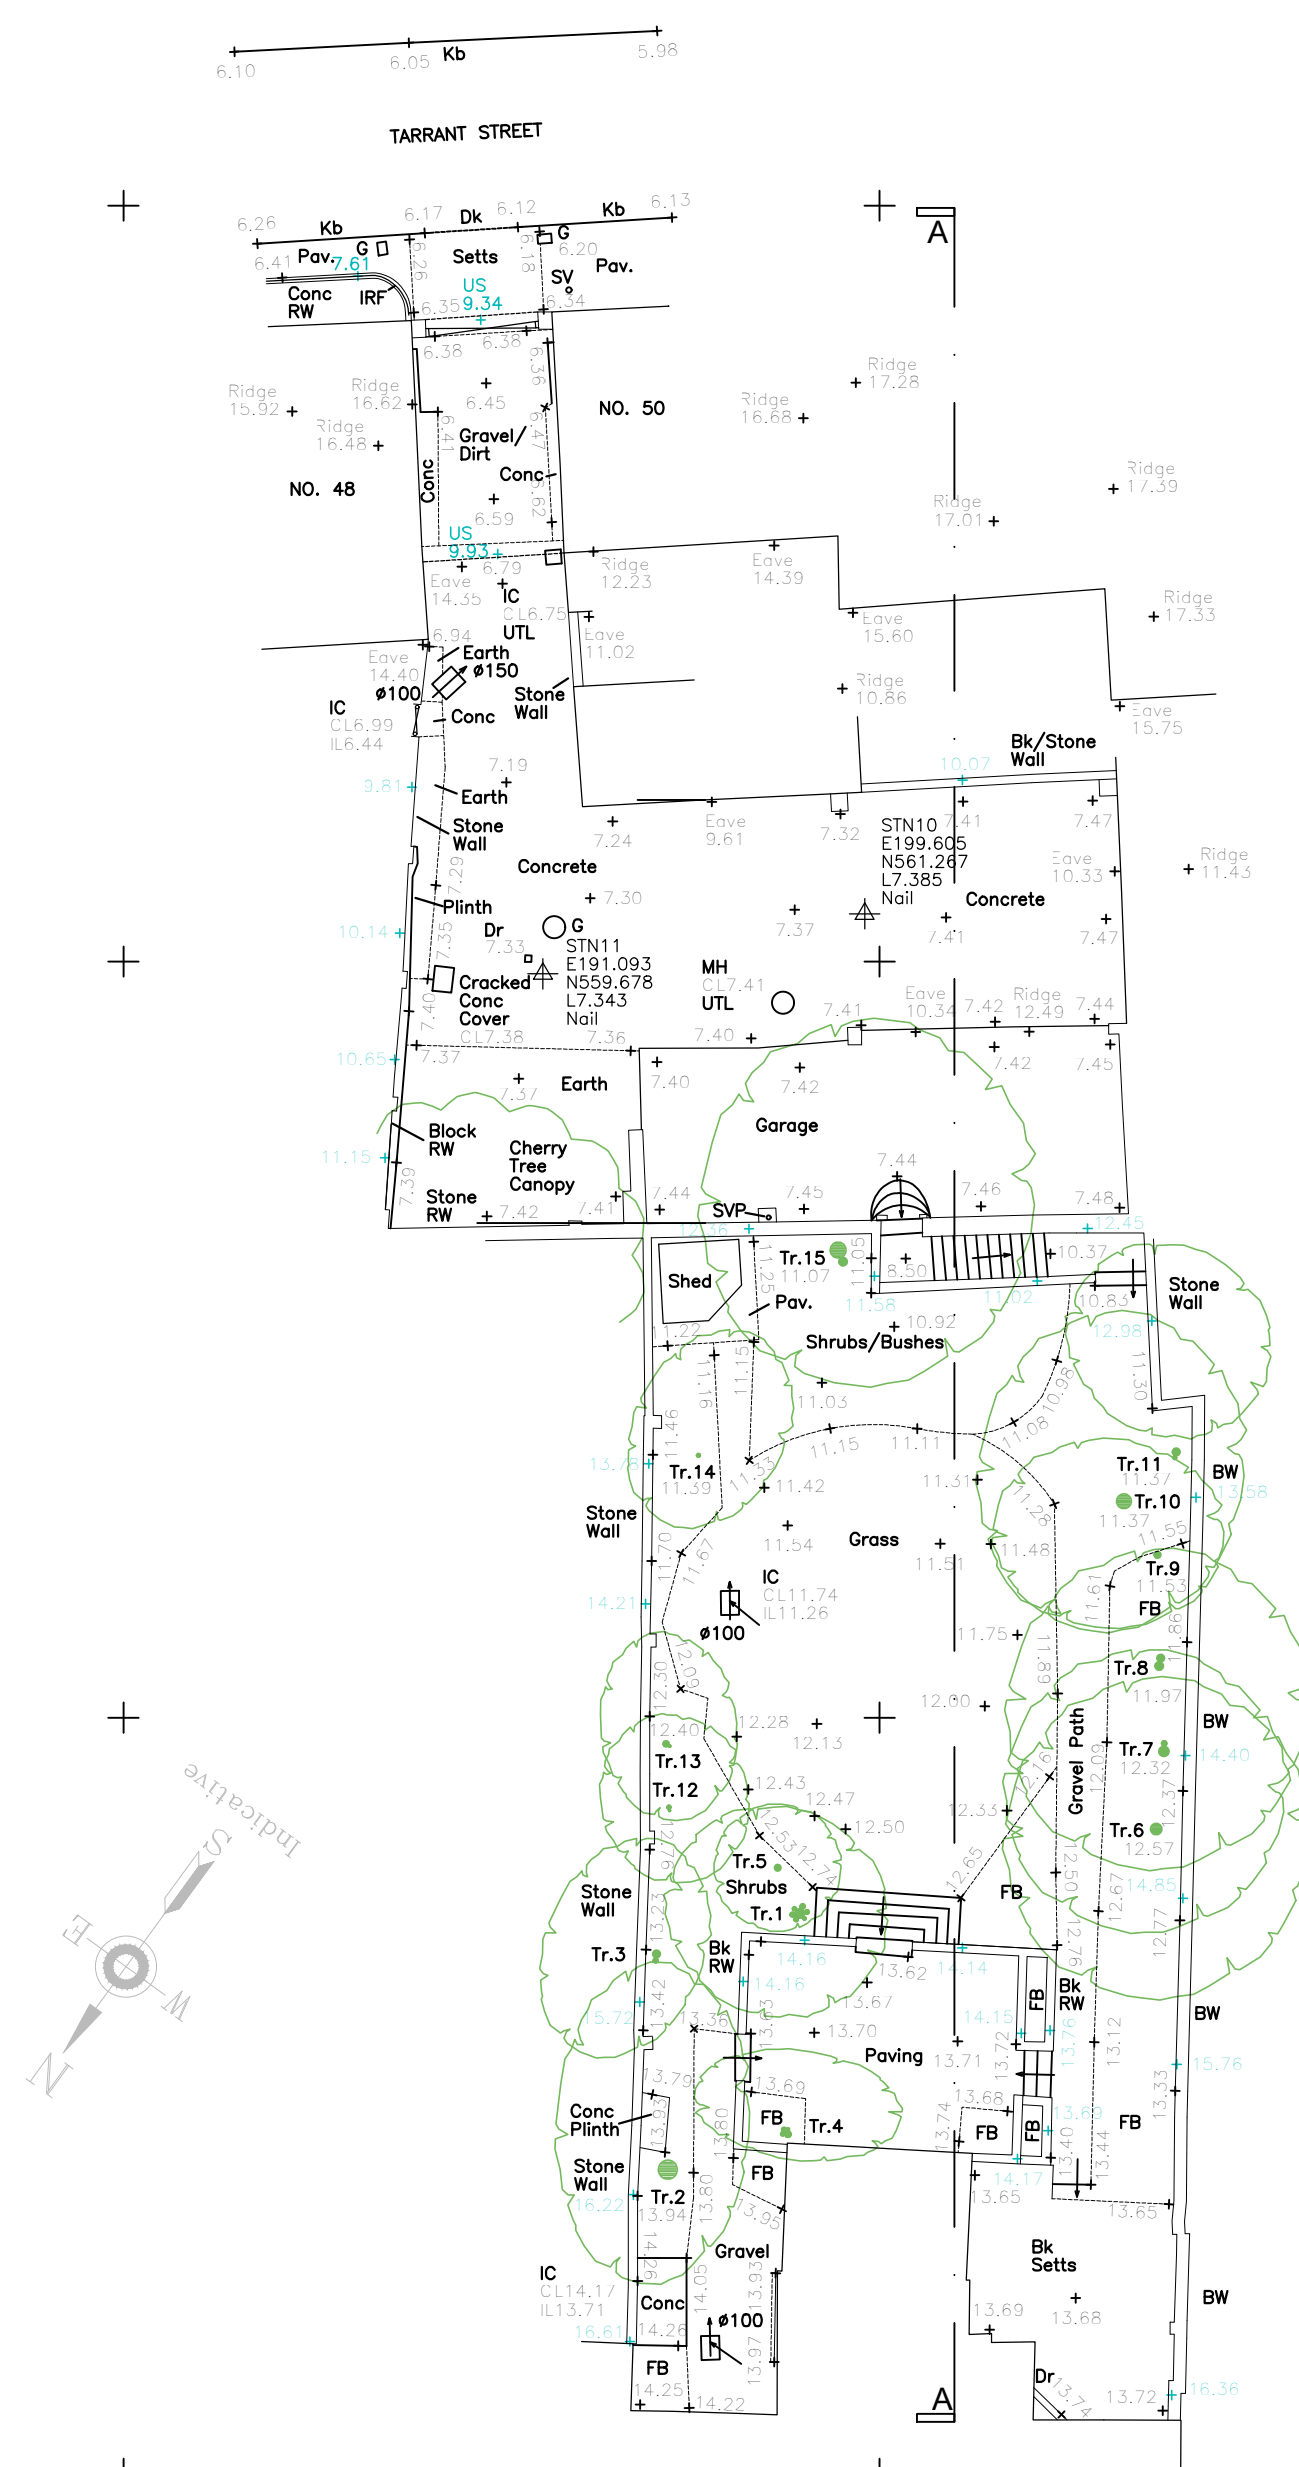


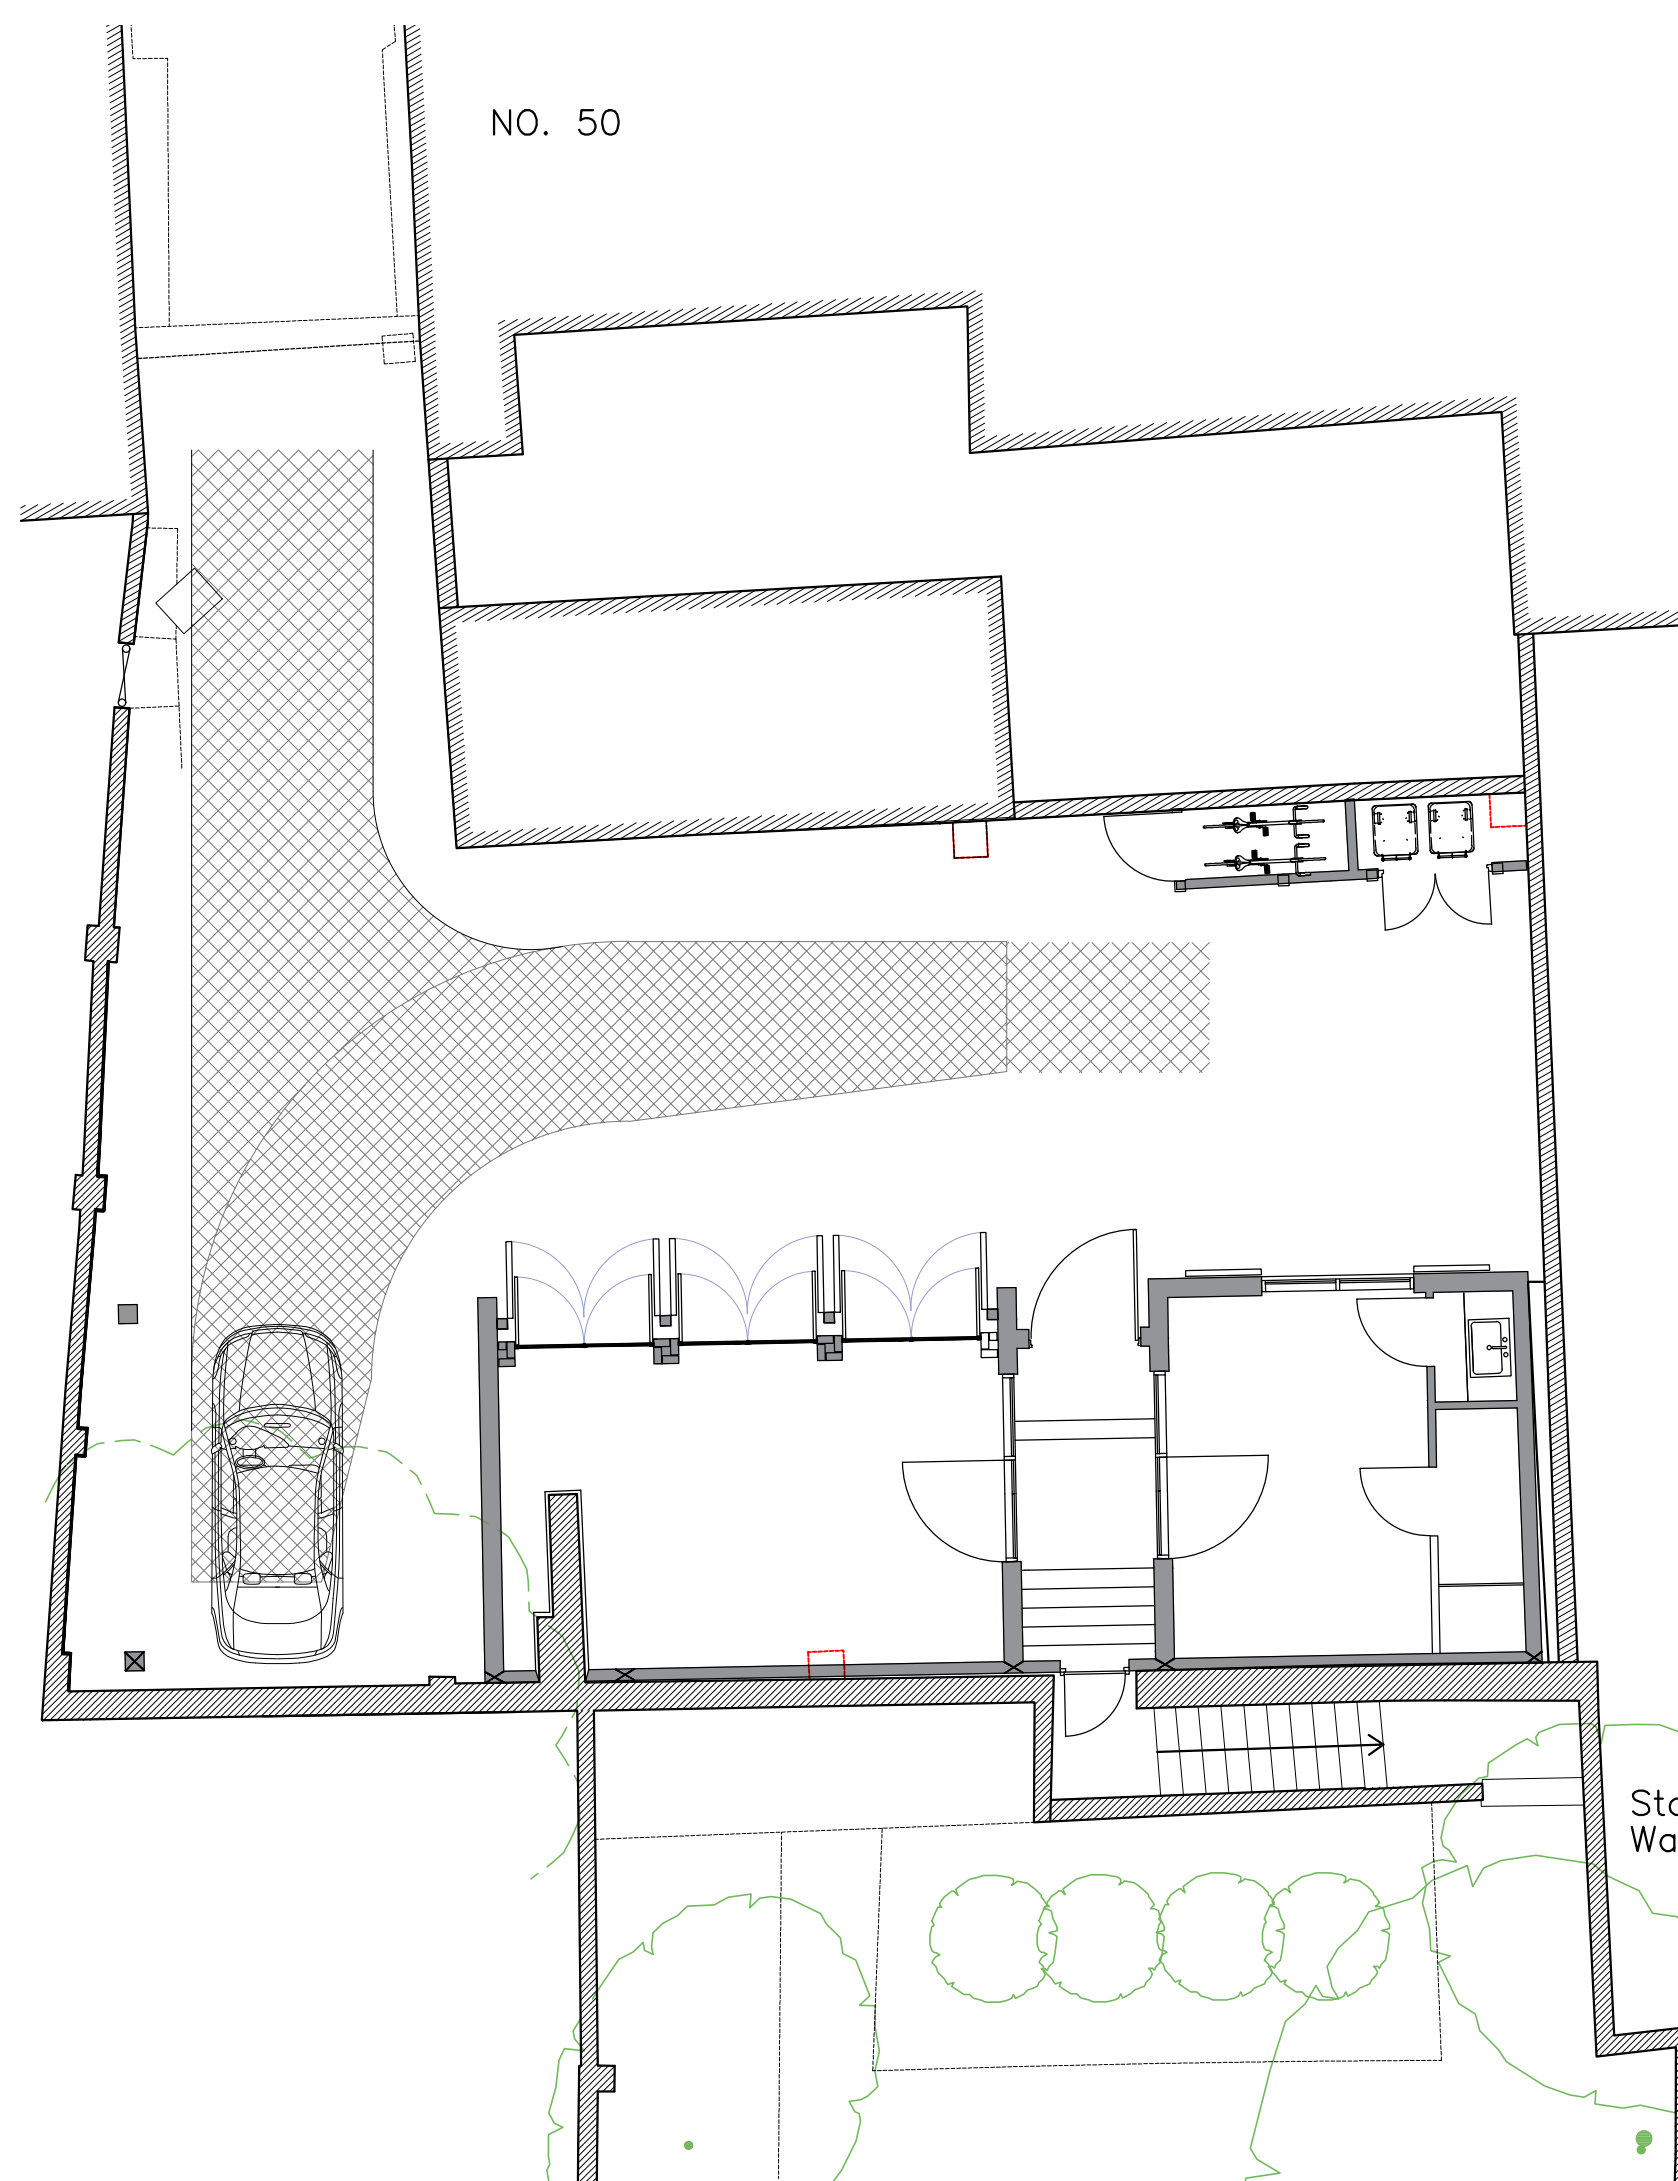

NOTES:





Dimensions to be checked on site before commencing work. Any discrepancies shall be reported to the architect immediately.

Do not scale from these drawings except for planning purposes.

Use figured dimensions only.

Where applicable this drawing is to be read in conjunction with other consultants' drawings.

All drawings to be read in conjunction with specification and all other drawings including structural engineer and mechanical and electrical drawings / specification

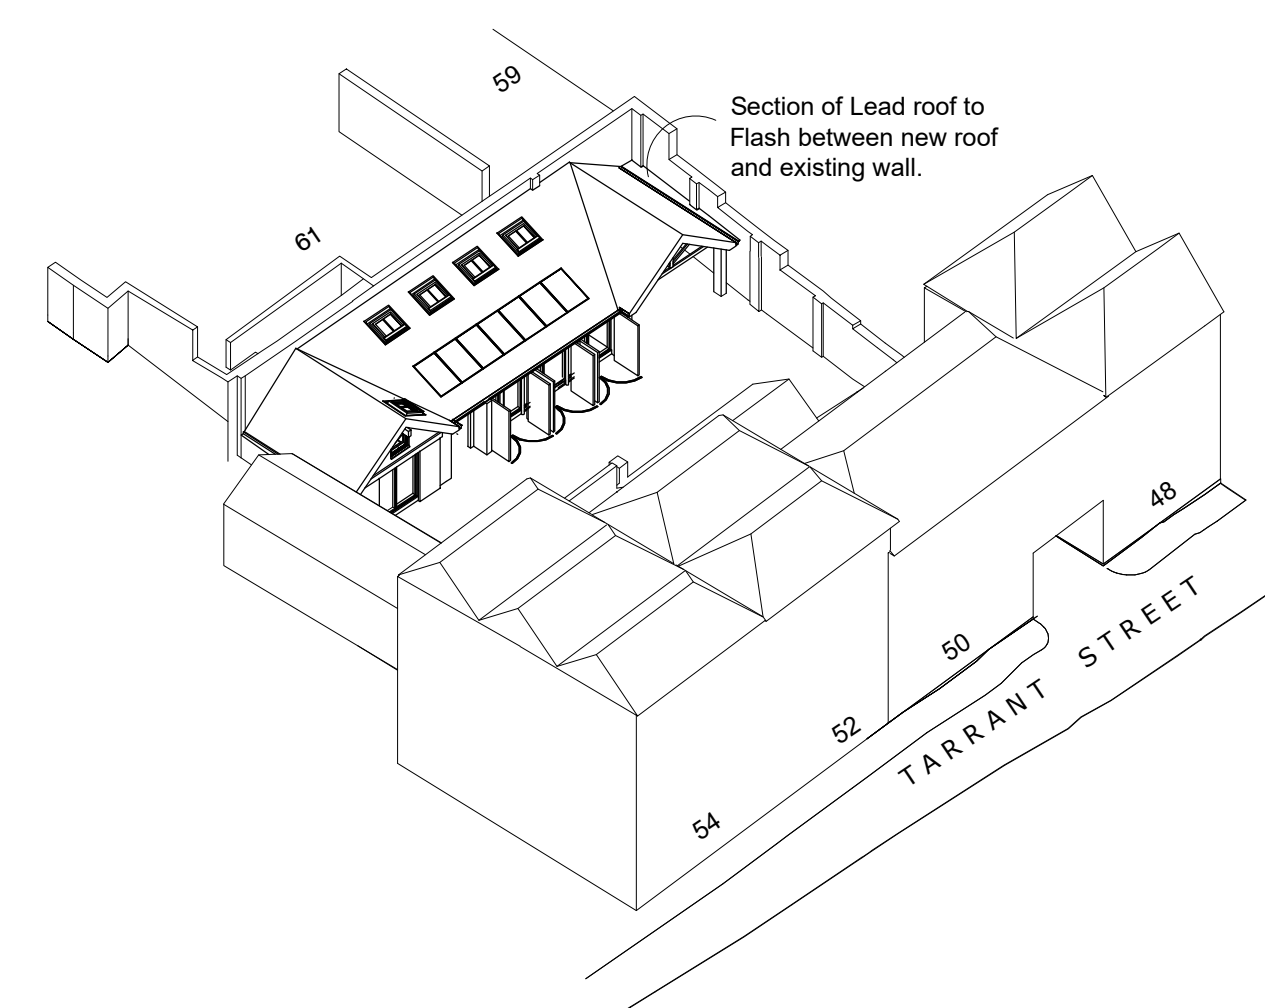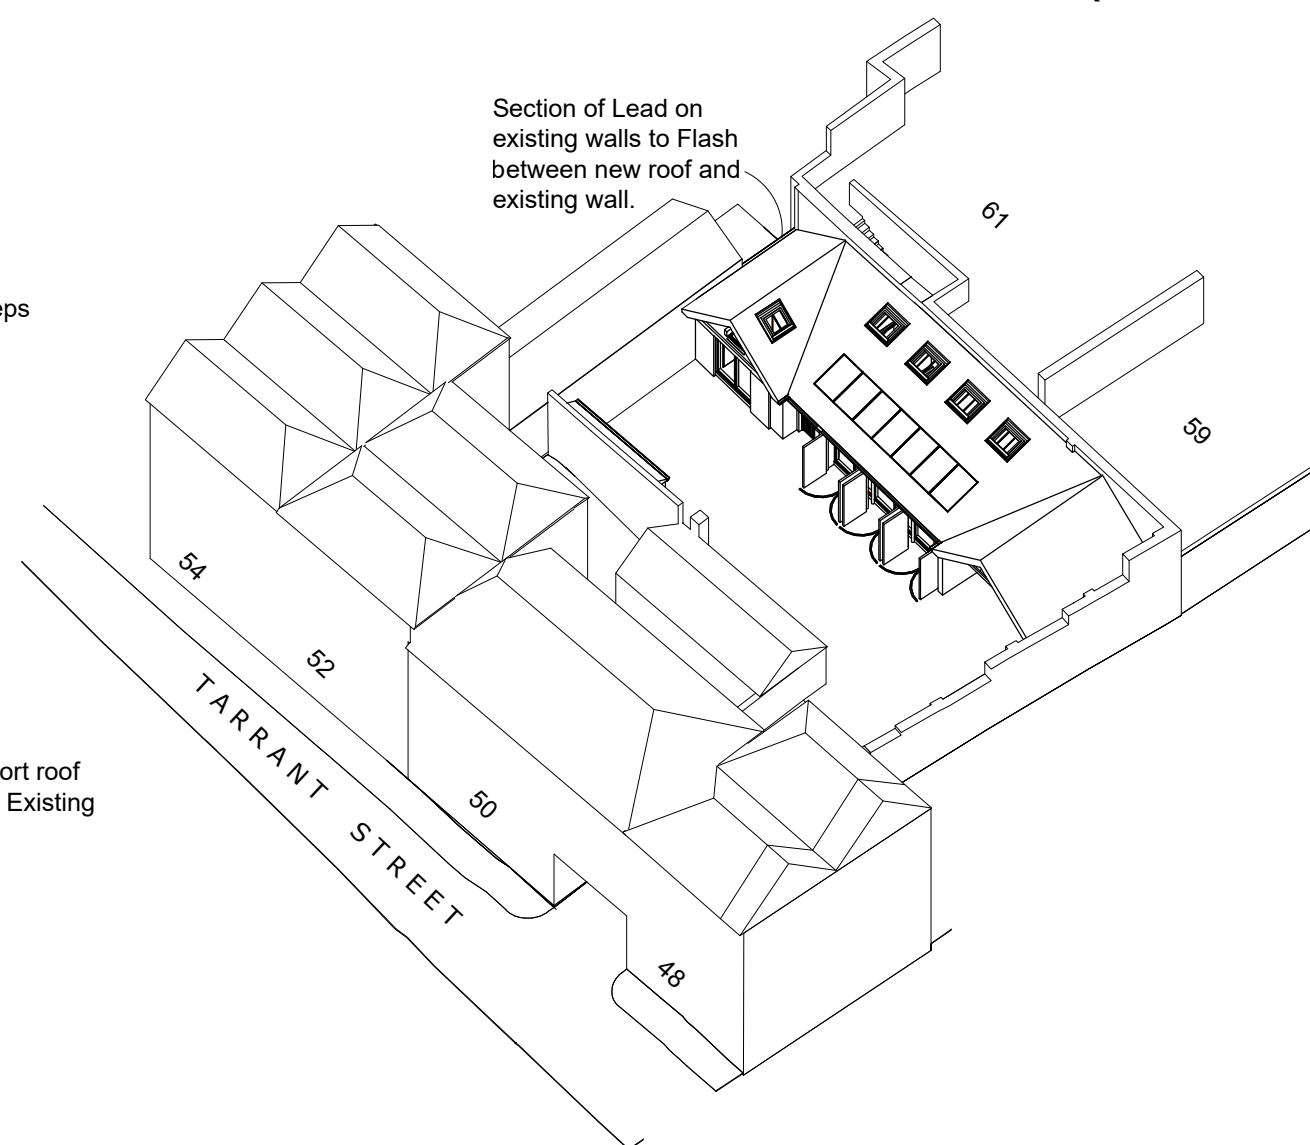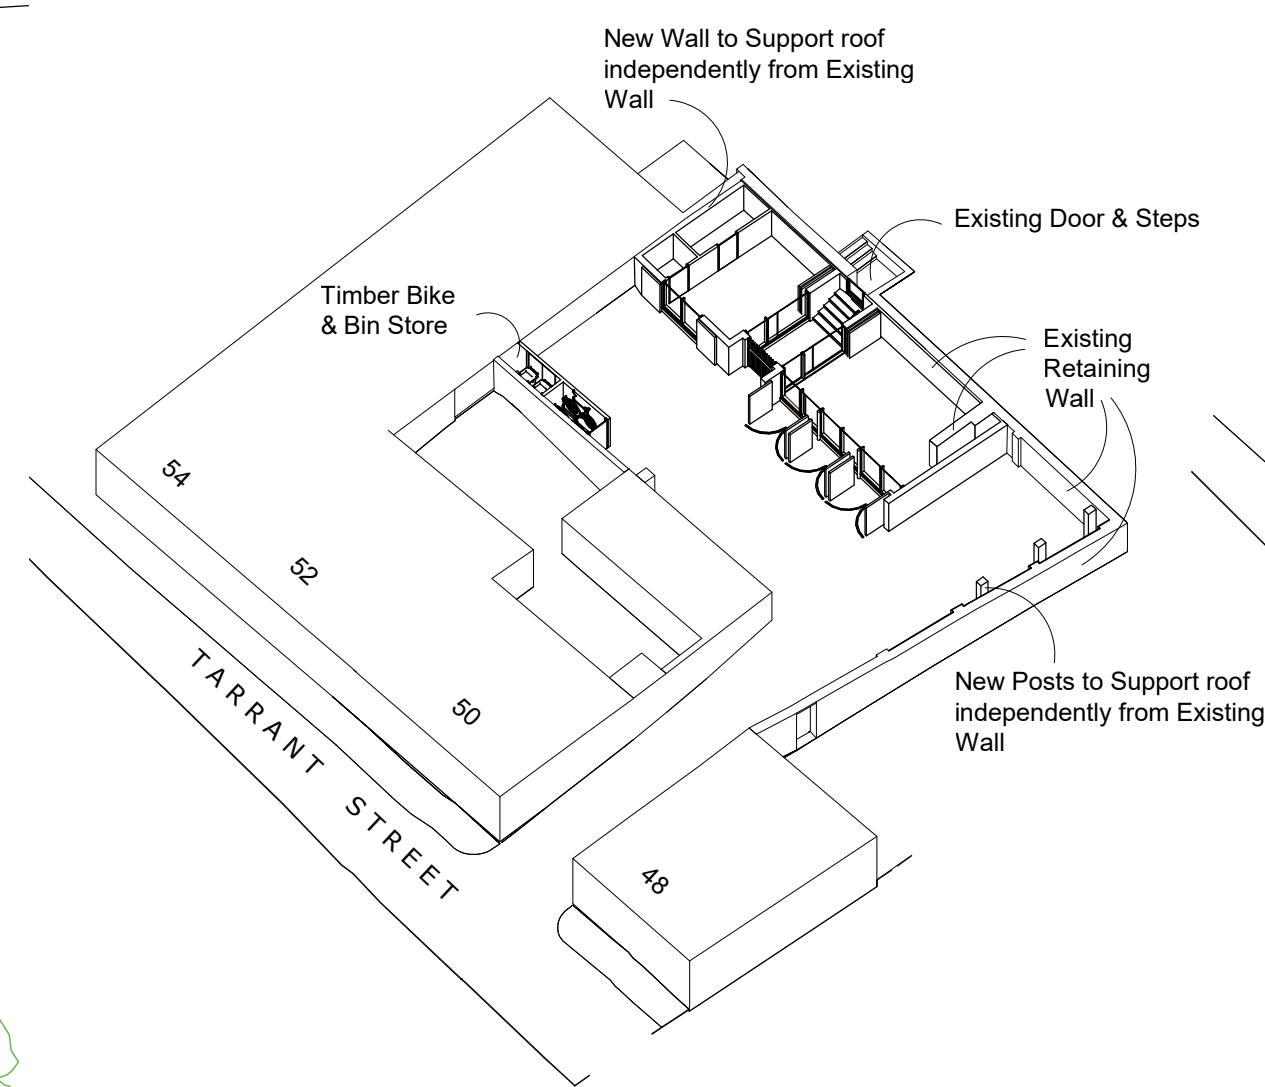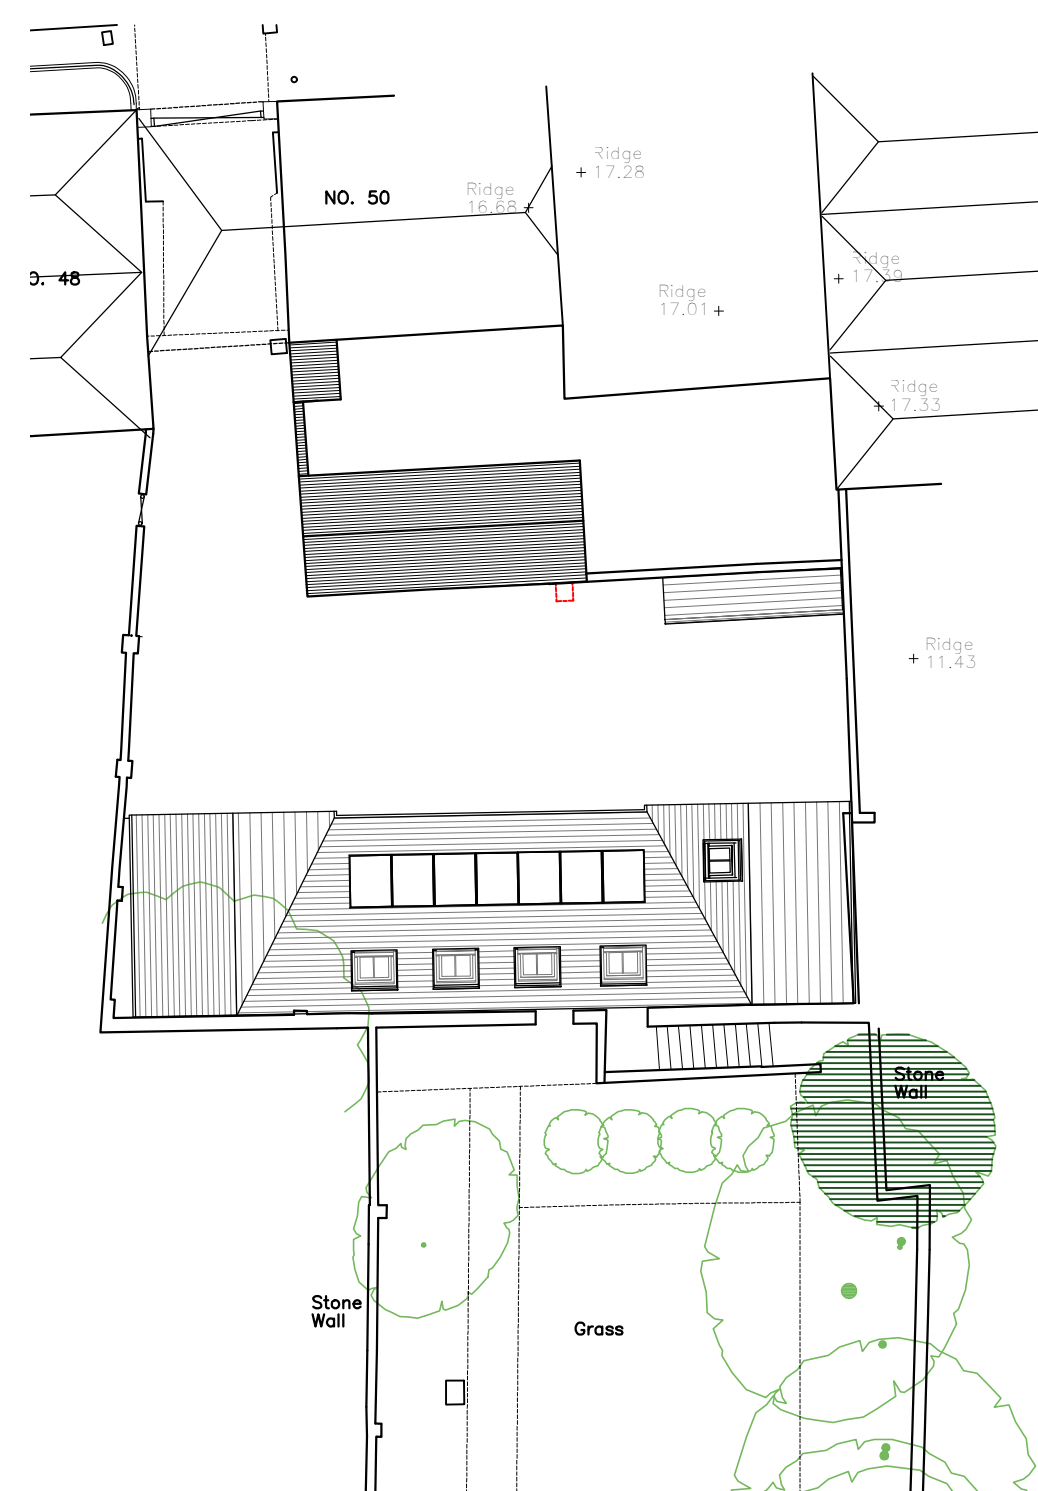

REV	DATE	AMENDMENT	DRAWN
-----	------	-----------	-------

hd architects

Helyer Davies Architects Ltd
1 The Old Flour Mill,
Emsworth, PO10 7BT
01243 370 715

www.hdarchitects.co.uk mail@hdarchitects.co.uk

PROJECT
48 Tarrant Street
Arundel

DRAWING
Proposed Plans
Proposed Visualisations

SCALE
1:100, 1:200 (@A)

DATE	July 2017
DRAWING NUMBER	17104/02

DRAWN	JF/NW
REVISION	*