ARUNDEL BRIDGE ANTIQUES


6, HIGH STREET, ARUNDEL.

SURVEY OF EXISTING BUILDING

SECTION A — A AND PROPOSED

Scale: 1 — 50 Drawn: S.H.D.

Drawing No. A L (0) 5 Date: 04/09/2023

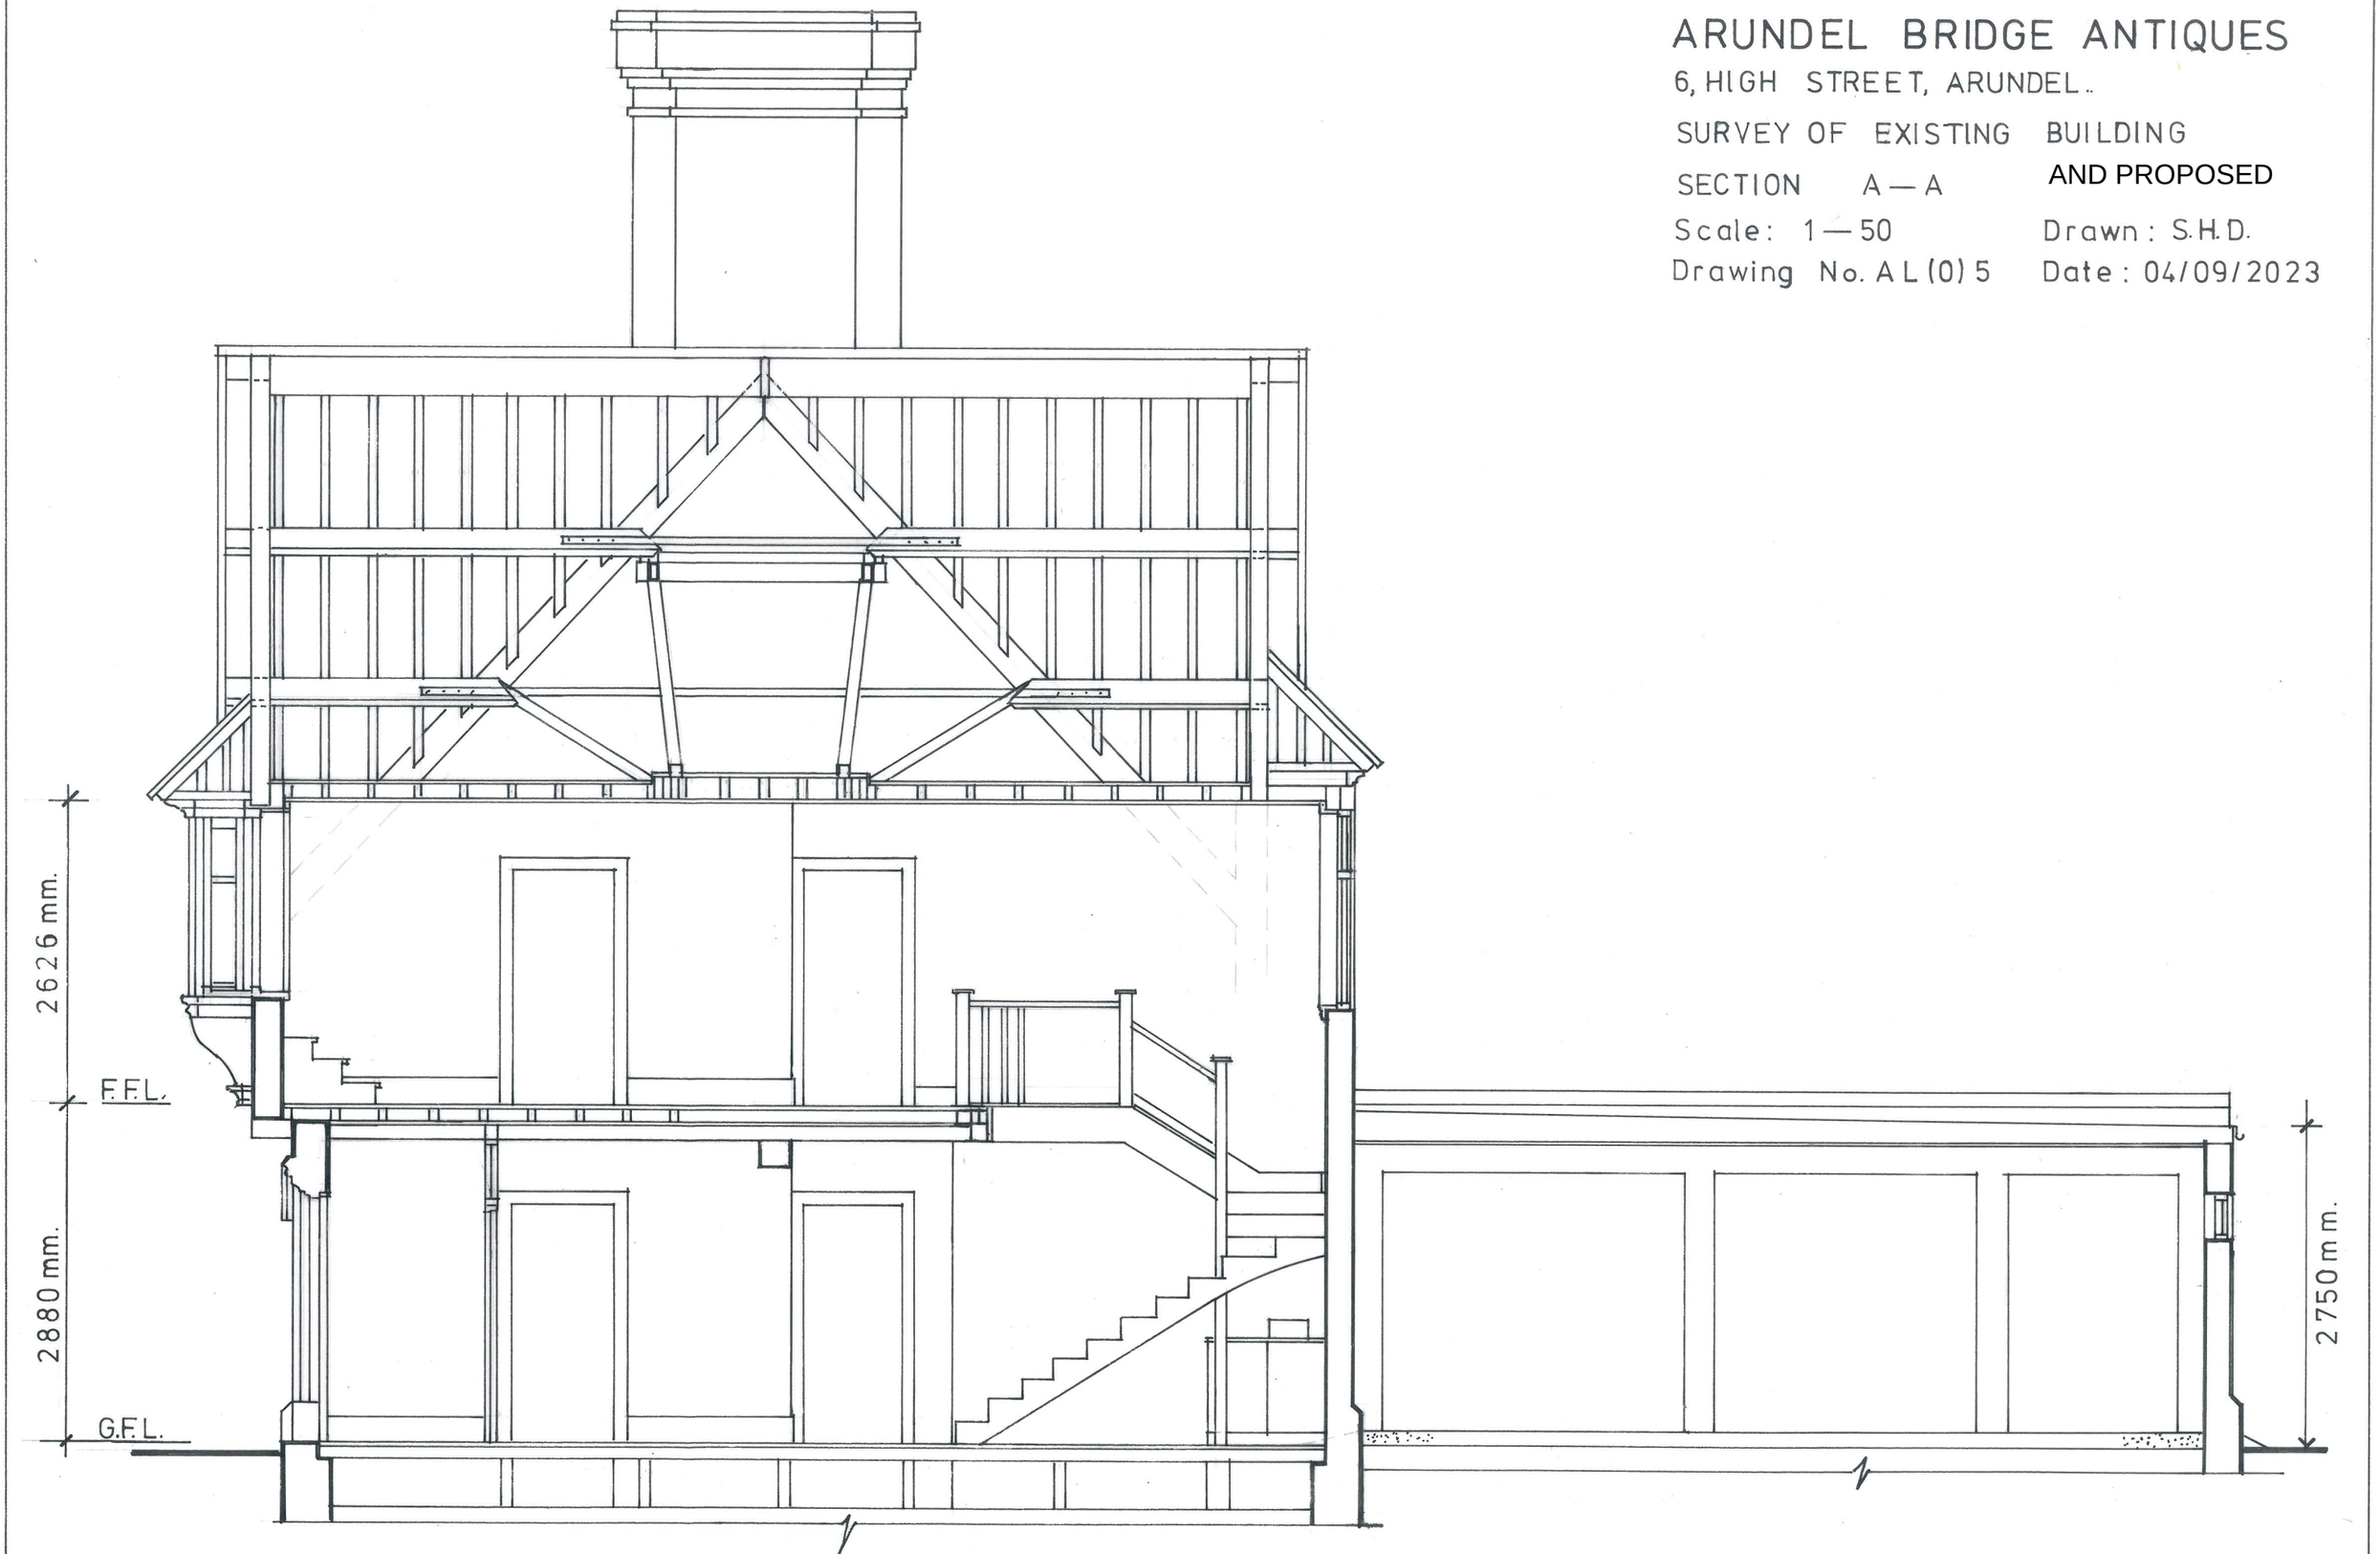

ARUN DISTRICT COUNCIL AB/22/24/DOC