
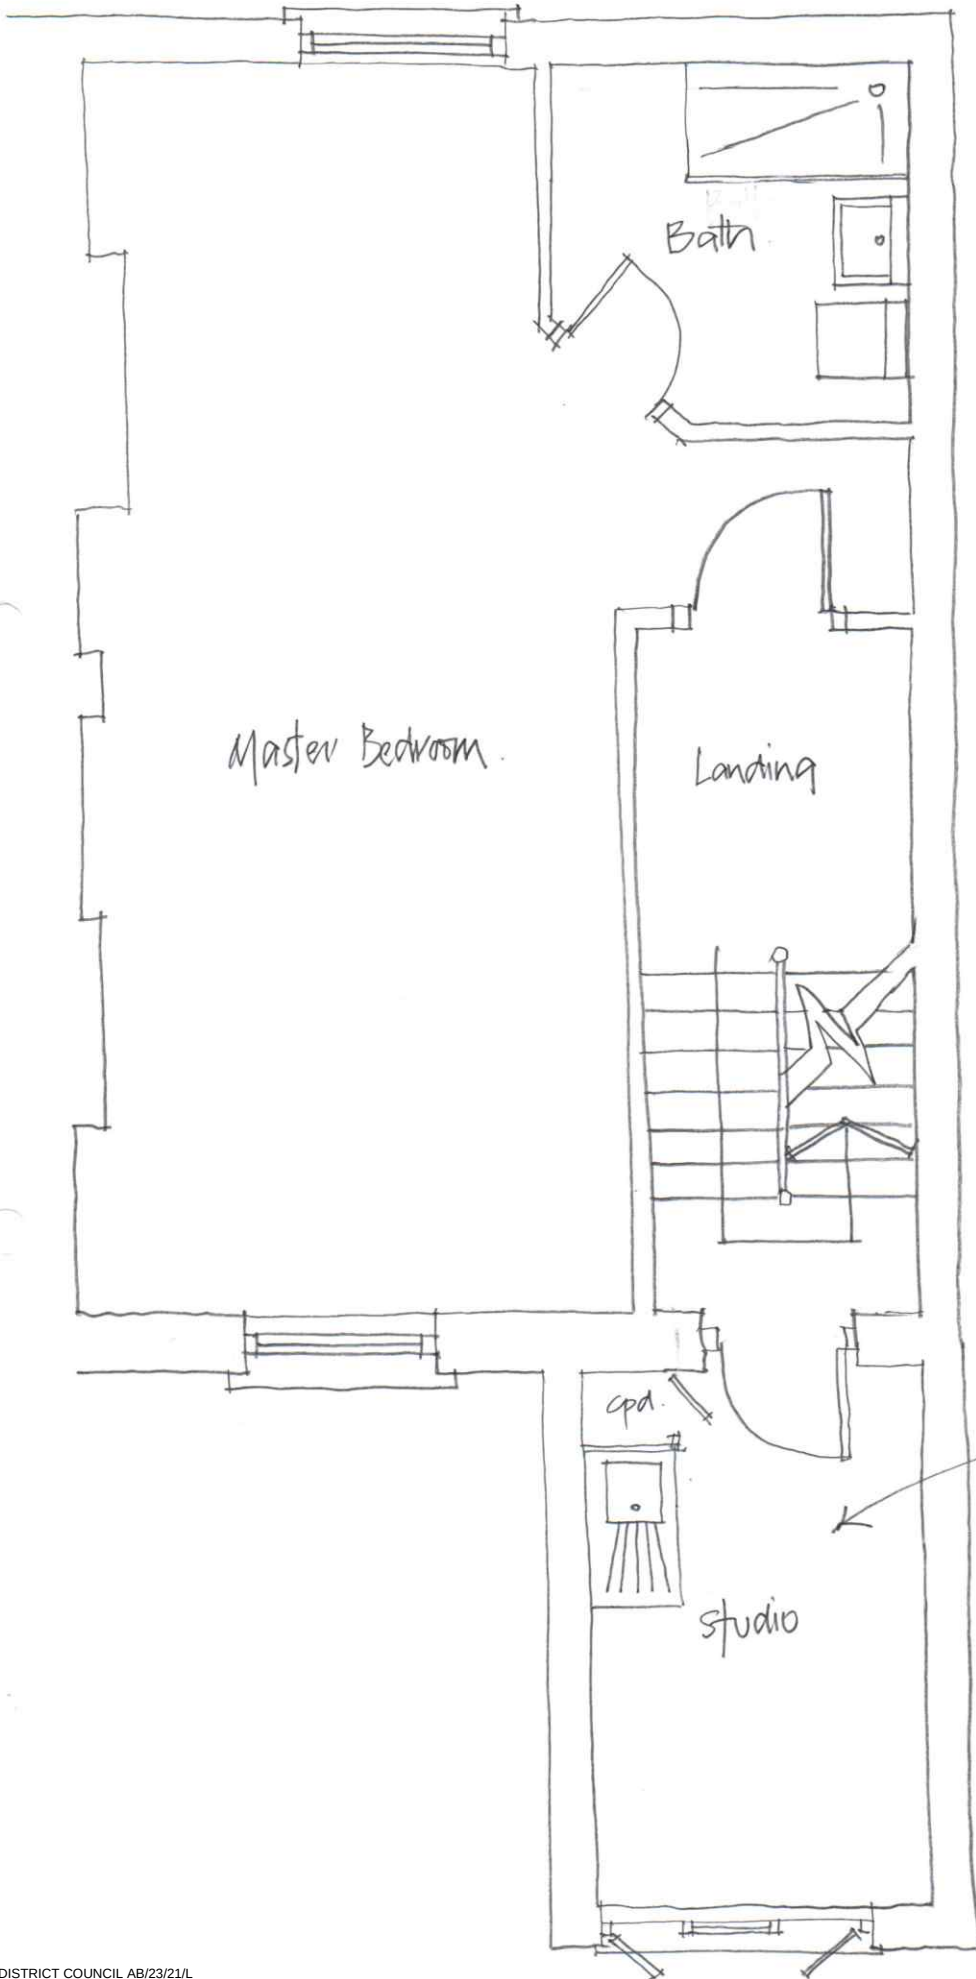


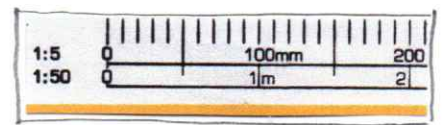

existing bathroom fittings removed and service amended stopped/plugged.
New Belfast sink installed + connected to ext'g waste.

Proposed Works at 17 Malttravers St. ARUNDEL BN18 9AP	
1st floor Proposed	9
1:50 Feb '21	