
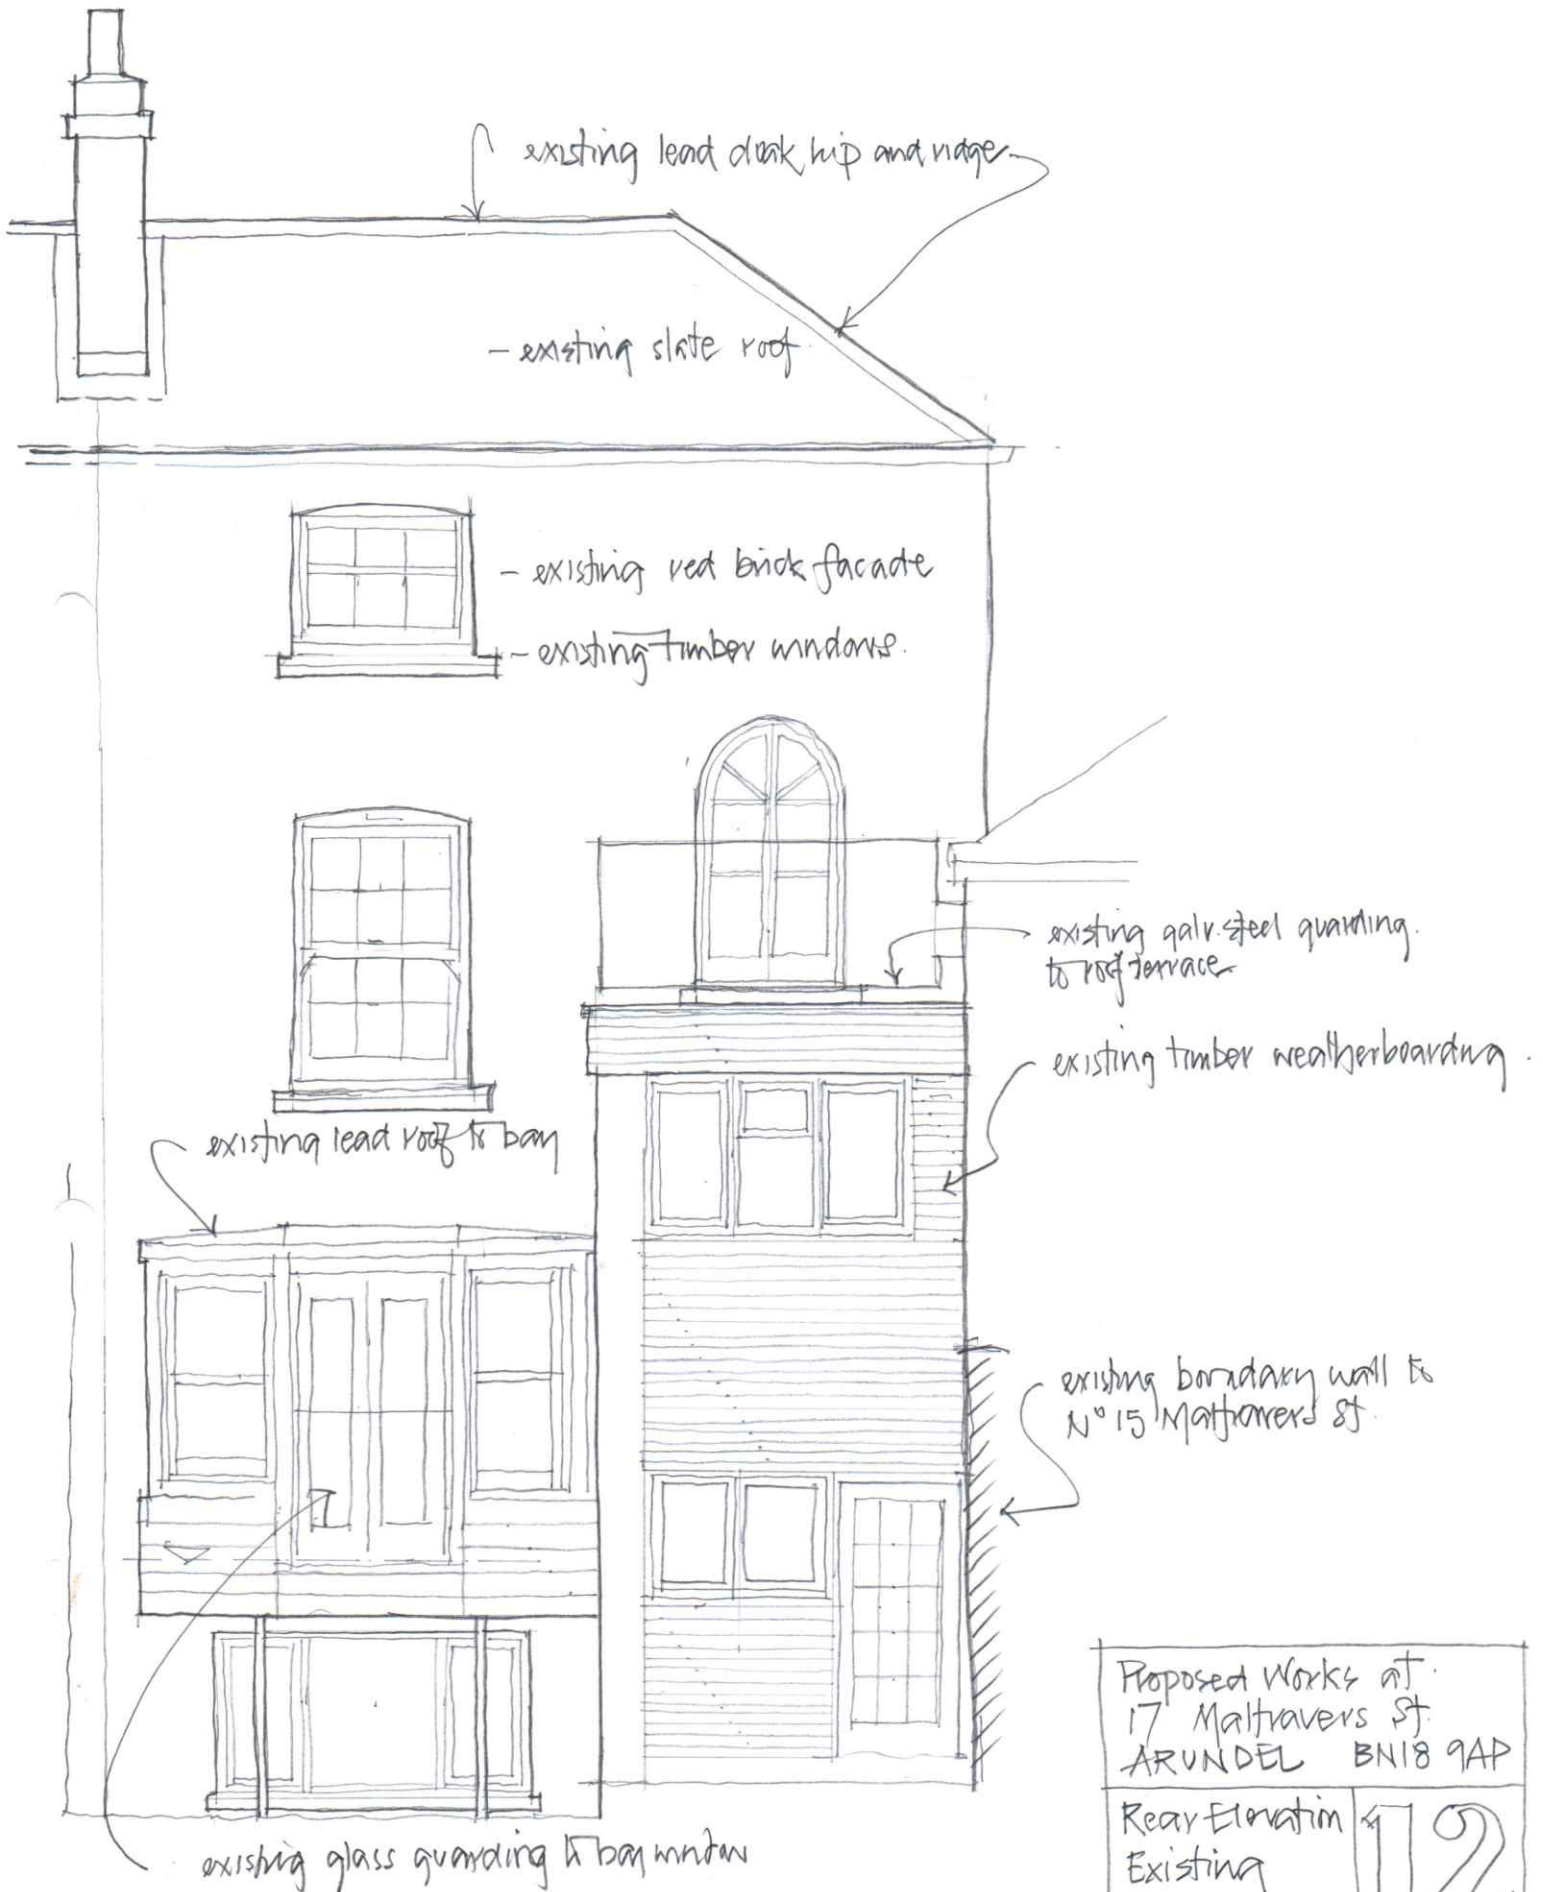


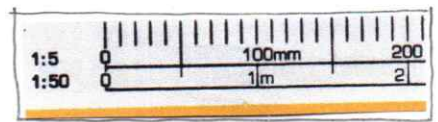

Proposed Works at:
17 Maltravers St.
ARUNDEL BN18 9AP

Rear Elevation
Existing

1:50 Feb'21

12