

new porch supported by
2N° 100 square timber
posts on galv steel shoes.


slate roof pitch
to match main
roof.

same
height
as door

slates to match
main roof on
38 x 25 s/w battens
fixed to 100 x 75 s/w
rafters at 400 centres

replace existing water/damp
damaged dado boarding
- approx 3.3m run.

replace existing cracked lintel.

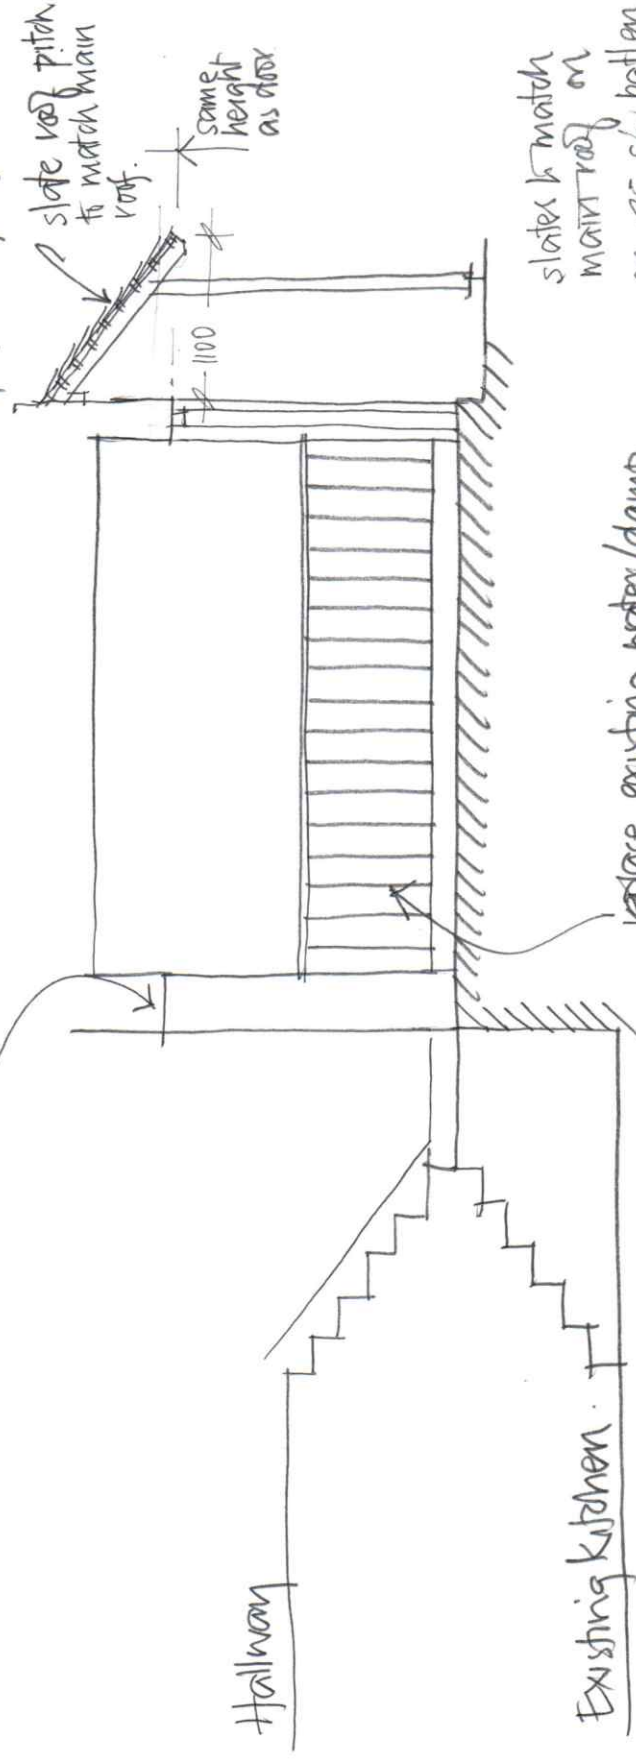

1:5	0	100mm	200
1:50	0	1m	2
Proposed Works at: 17 Maltravers St. ARUNDEL BN18 9AP			
Rear Section: Extn + Proposed			21
1:50 Feb '21			