


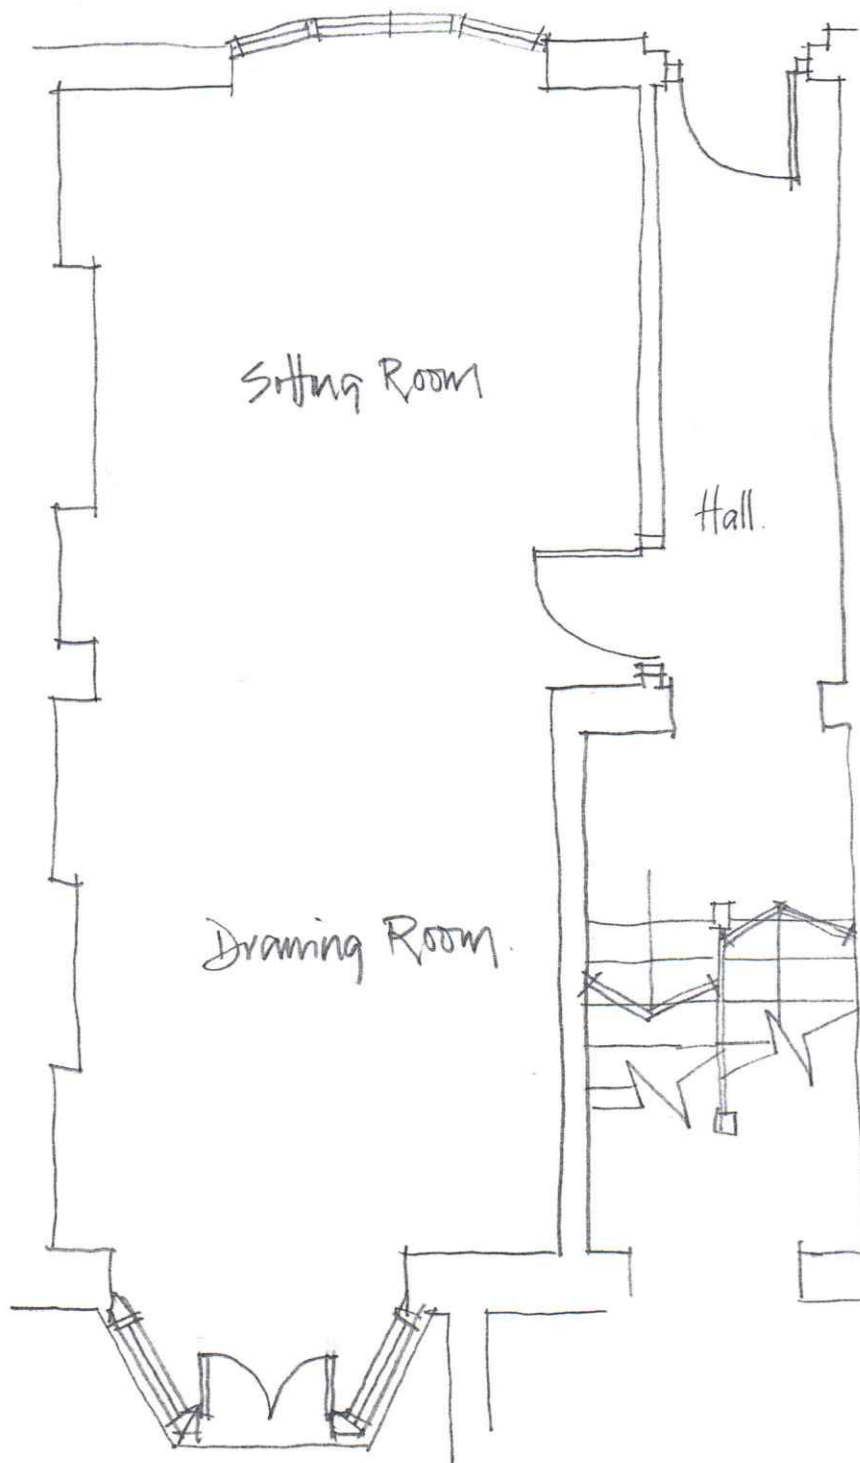

1:5	0	100mm	200
1:50	0	1m	2
Proposed Works at 17 Maltravers St. ARUNDEL BN18 9AP			
Ground Floor Existing.			4
1:50 Feb'21			