


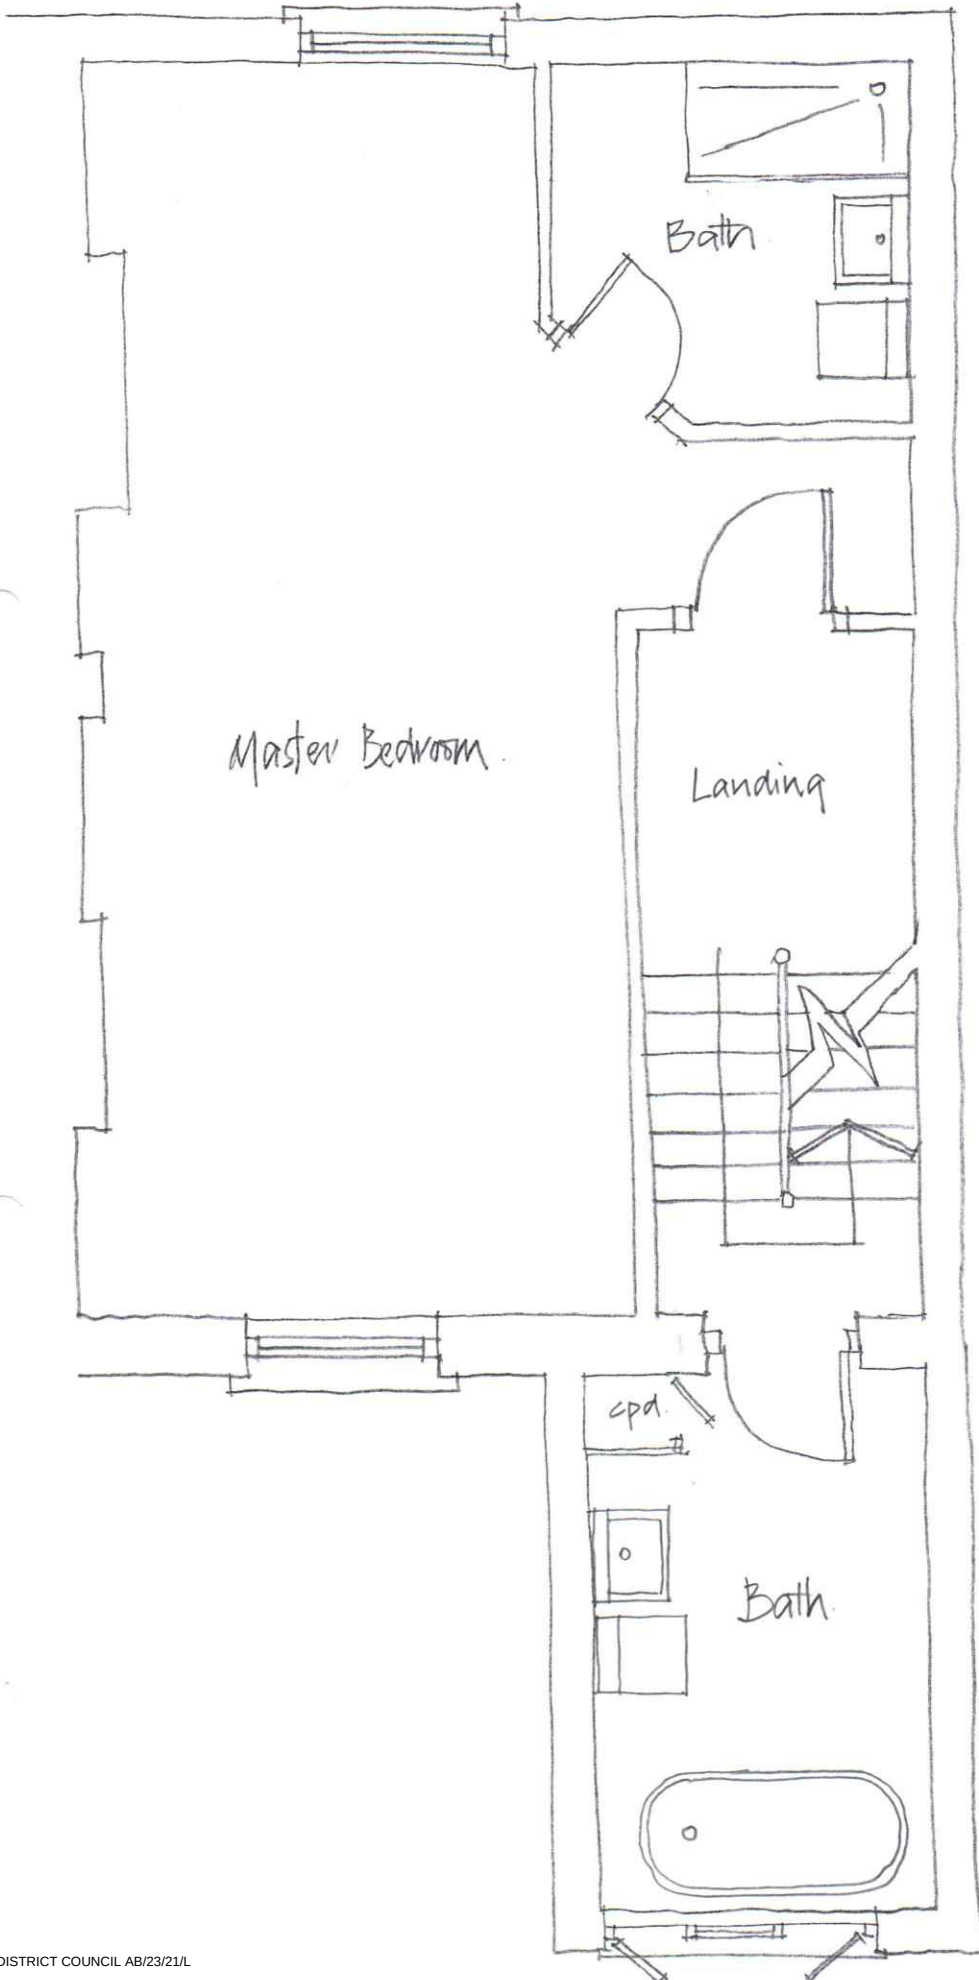

1:5	0	100mm	200
1:50	0	1m	2
Proposed Works at 17 Maltrovers St. ARUNDEL BN18 9AP			
1st Floor Existing.			5
1:50 Feb '21			