



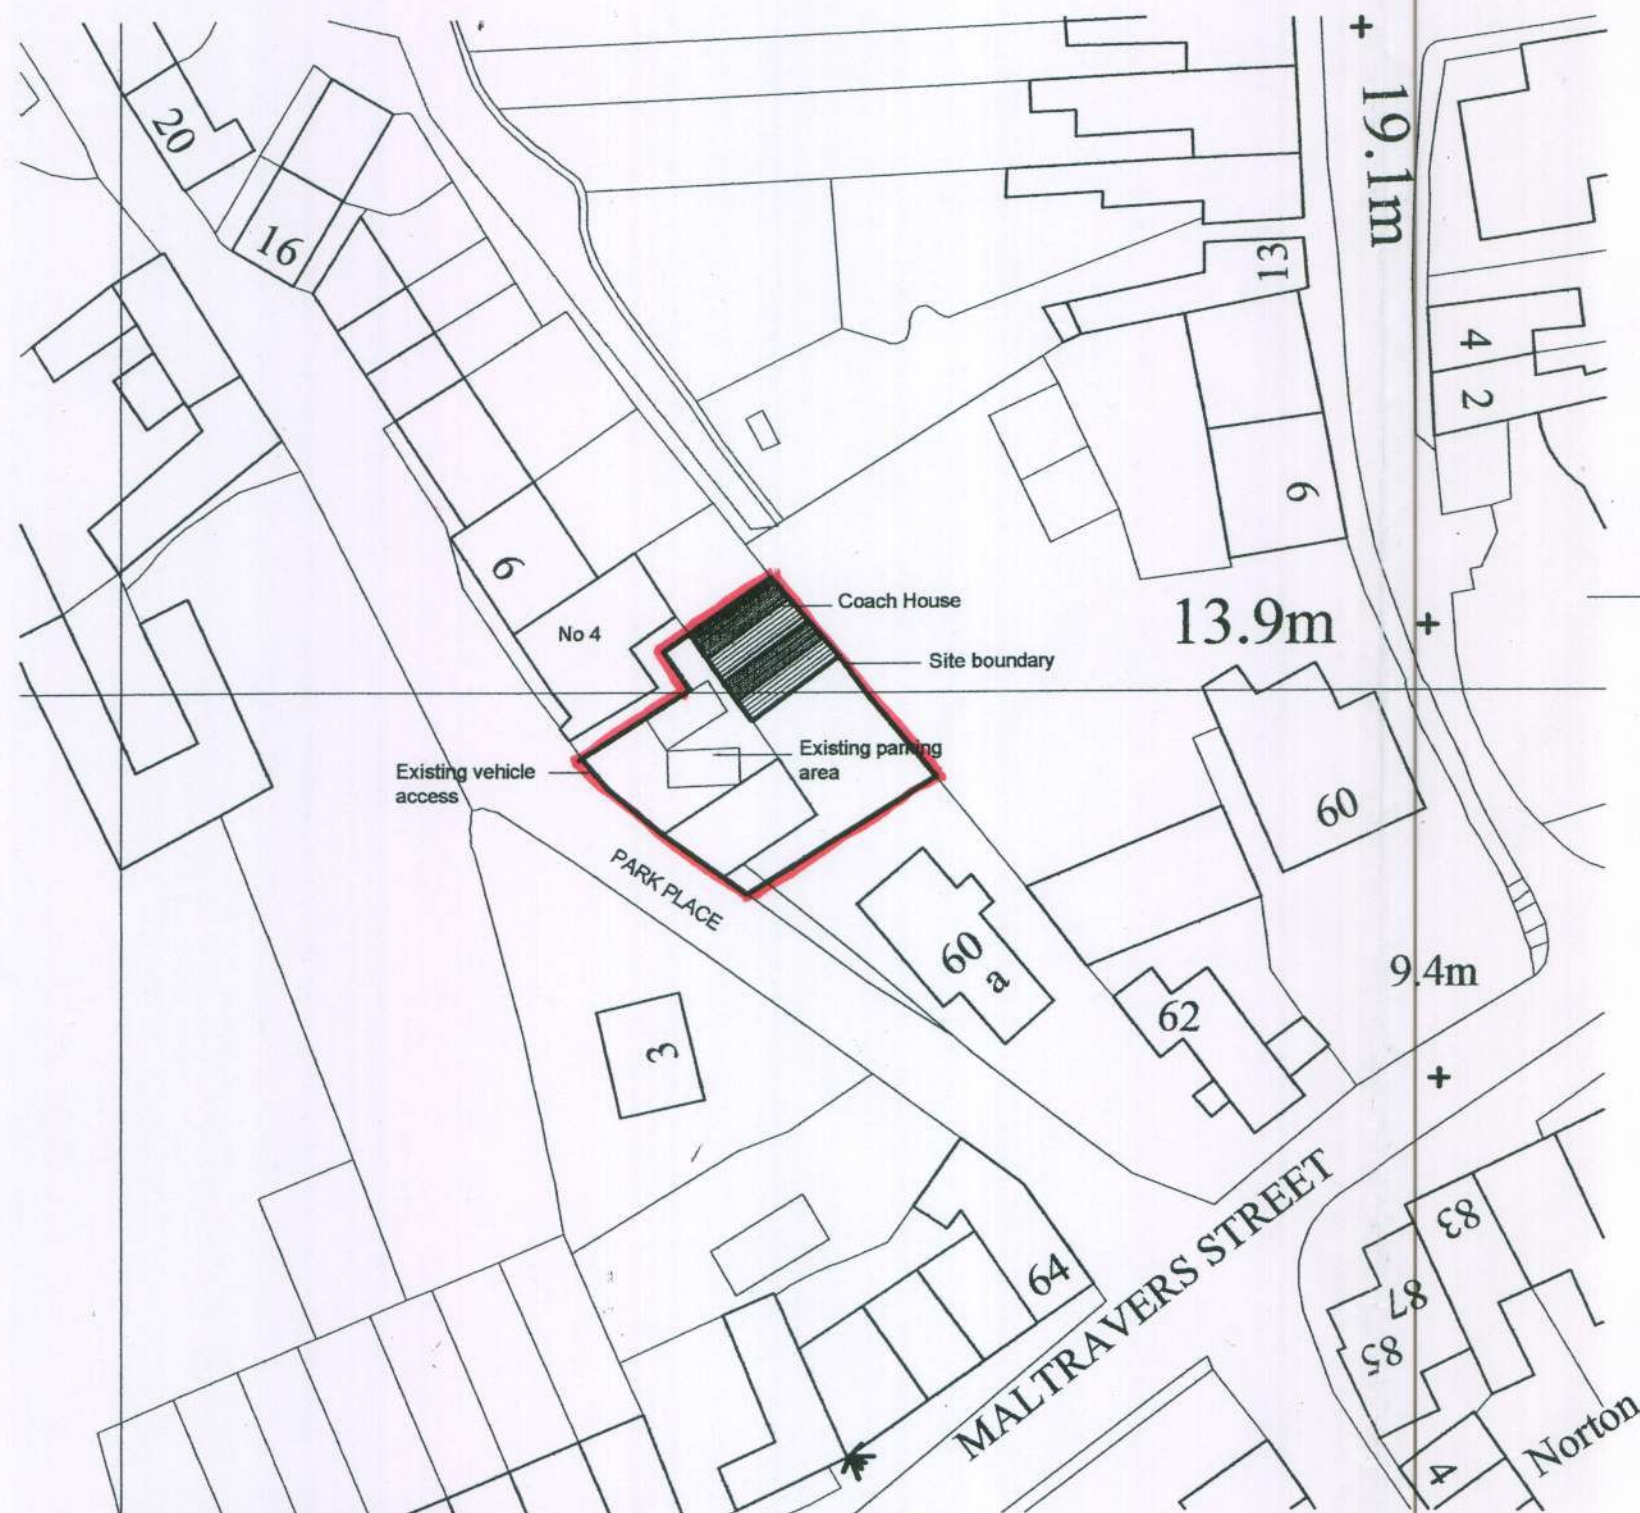

Block Plan 1:500

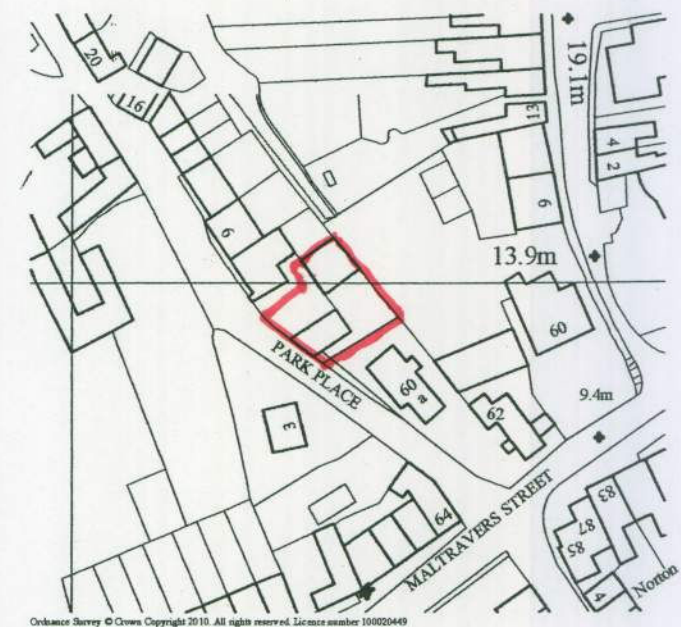

Location Plan 1:1250

ARUN DISTRICT COUNCIL				
No.	AB	24	10	L
Received				

R J C A
CHARTERED ARCHITECTS

LIME KILN BARN
COLWORTH
CHICHESTER
WEST SUSSEX
PO20 6DS

Tel 01243 787011