



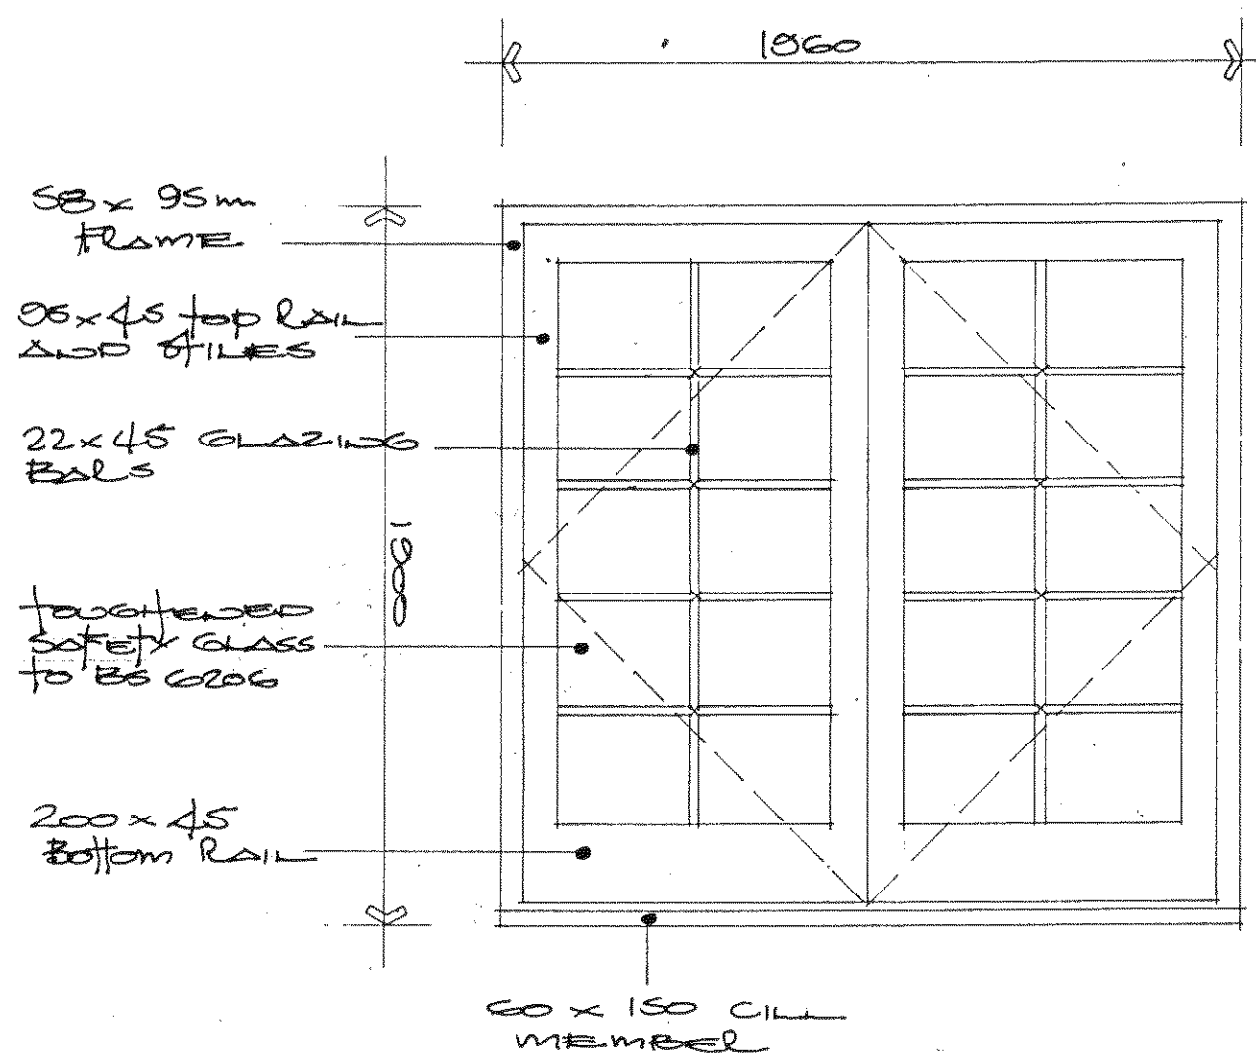

French window to living room
SCALE 1:20

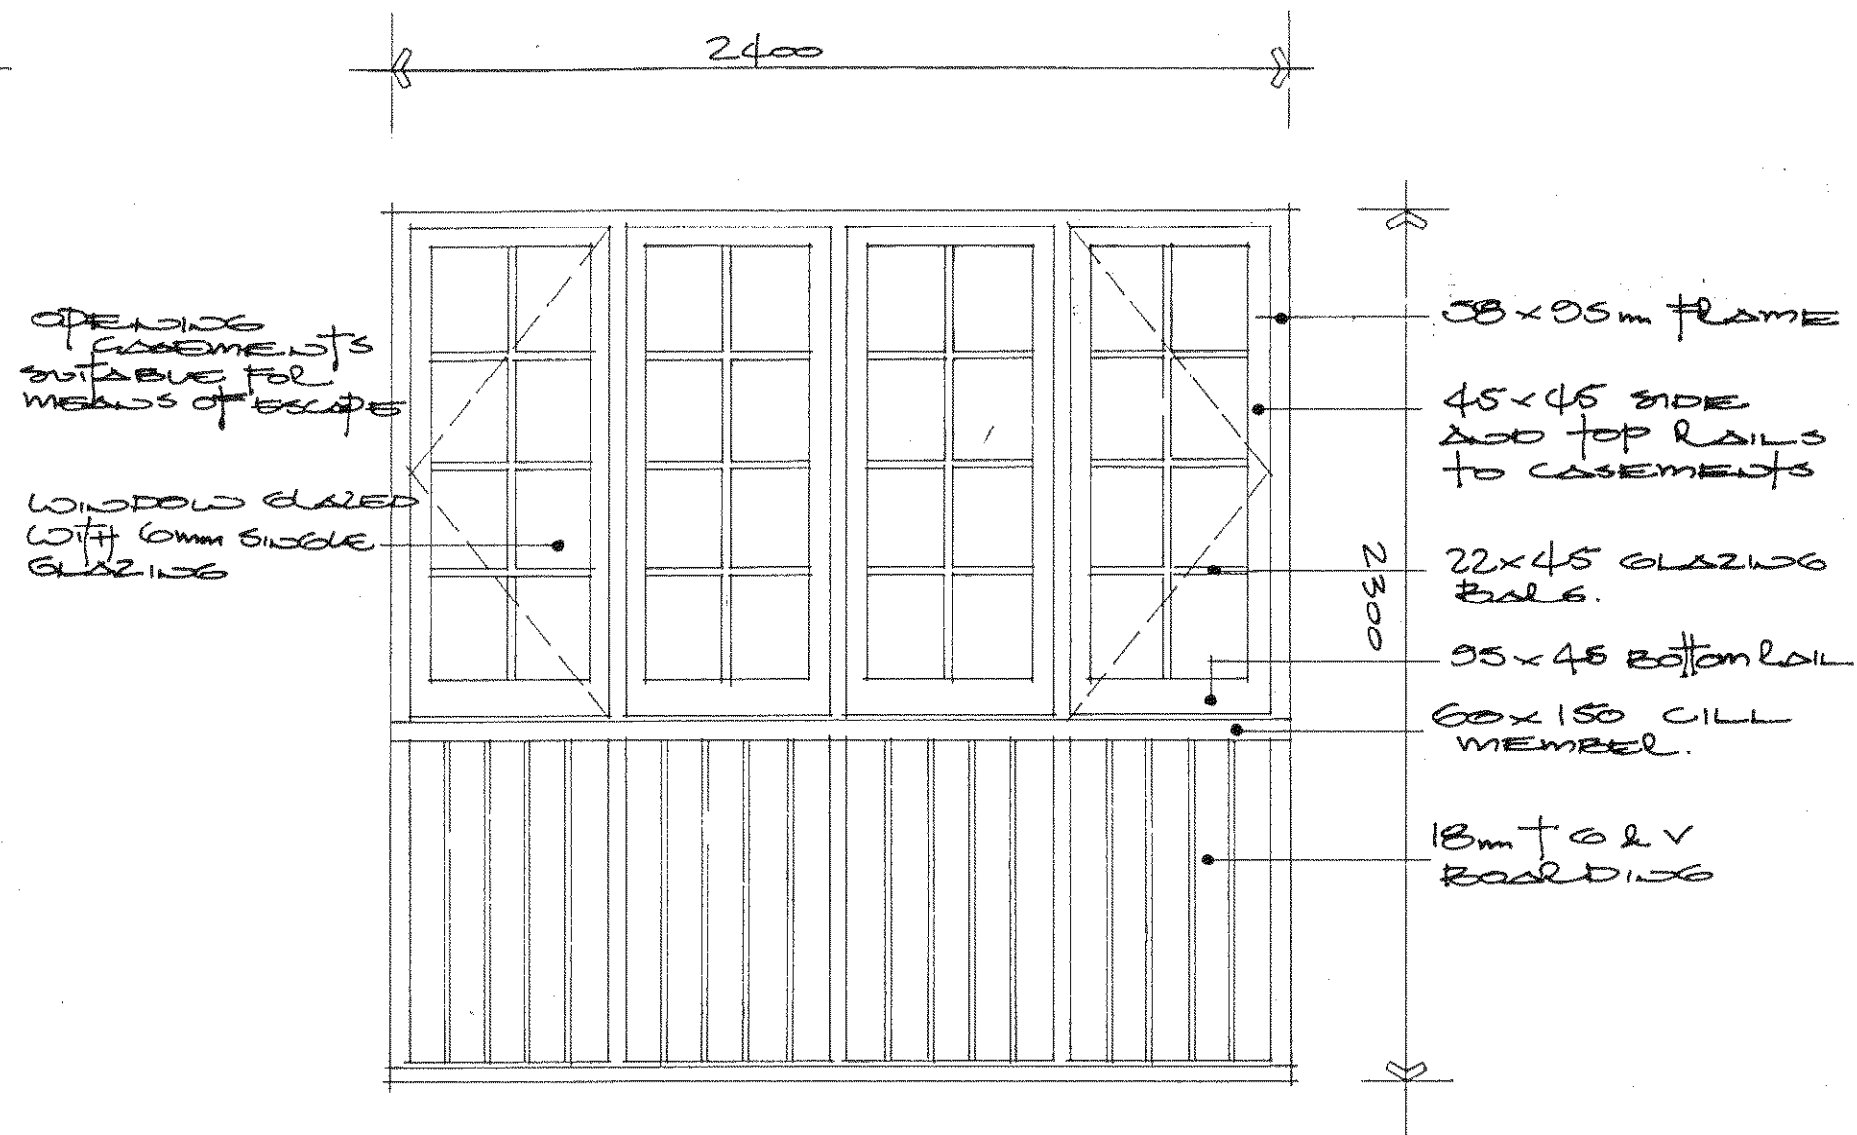

Window to master bedroom
SCALE 1:20

Alterations to coach house at
4 Park Place Arundel

Details of new windows