




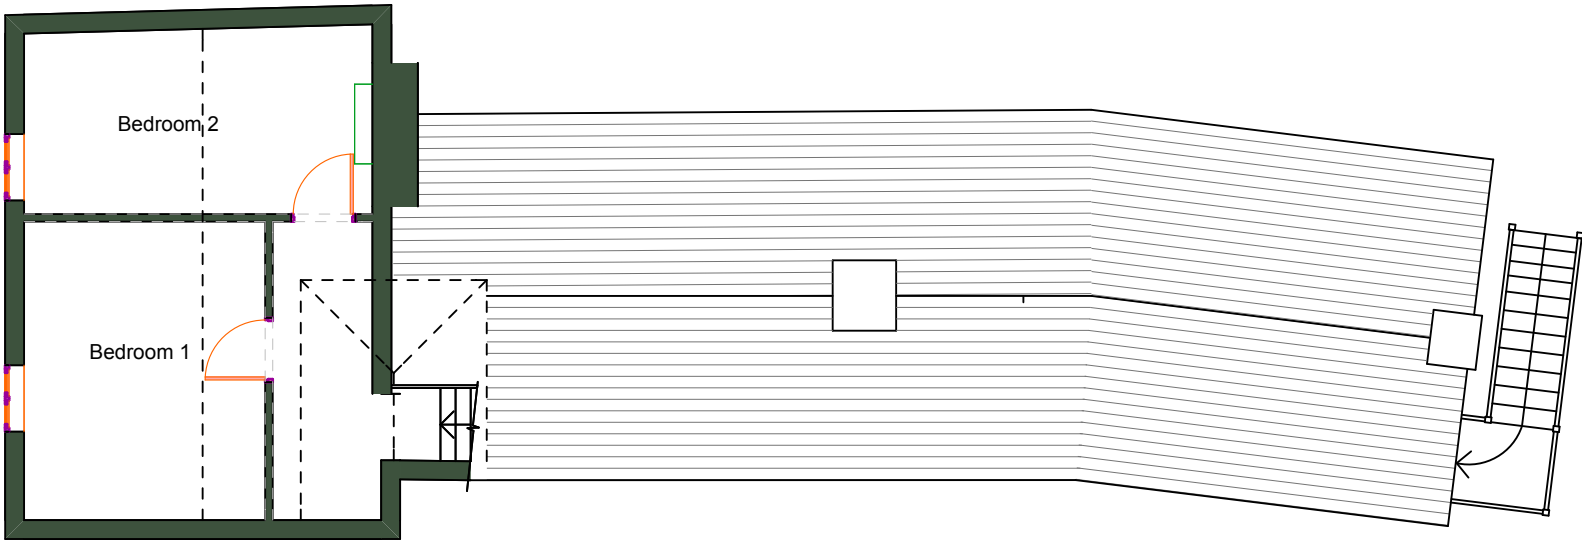

Second Floor

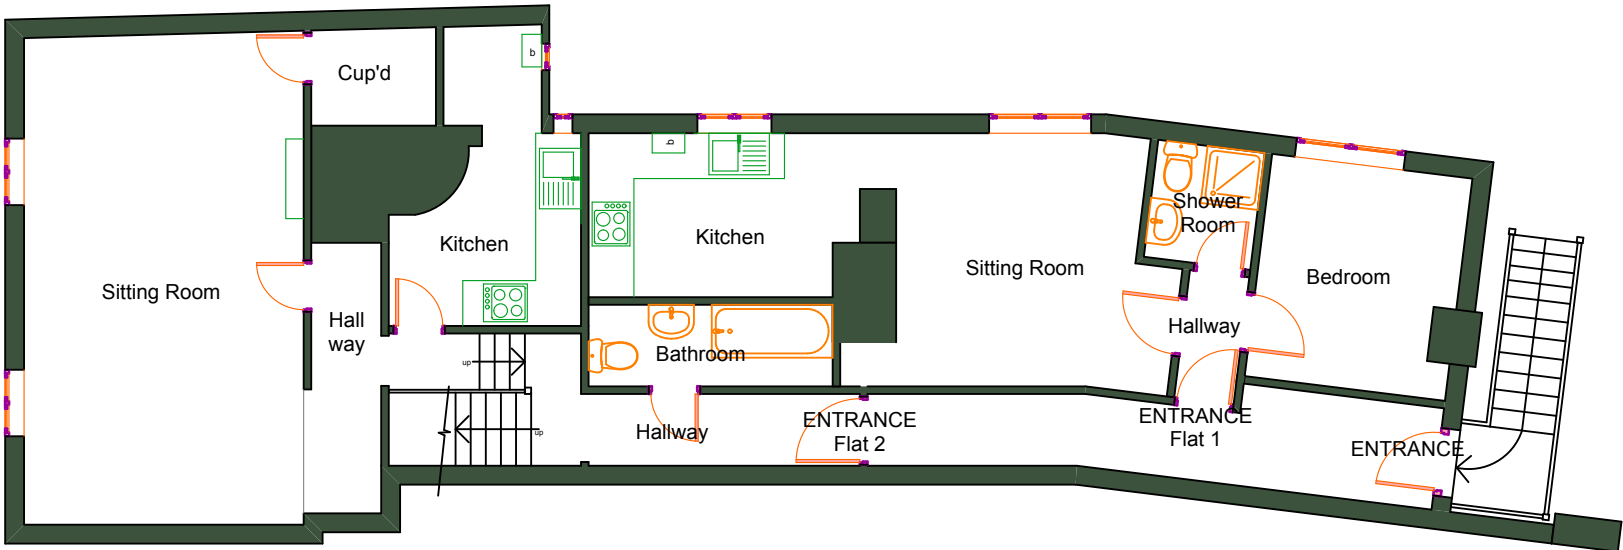

First Floor

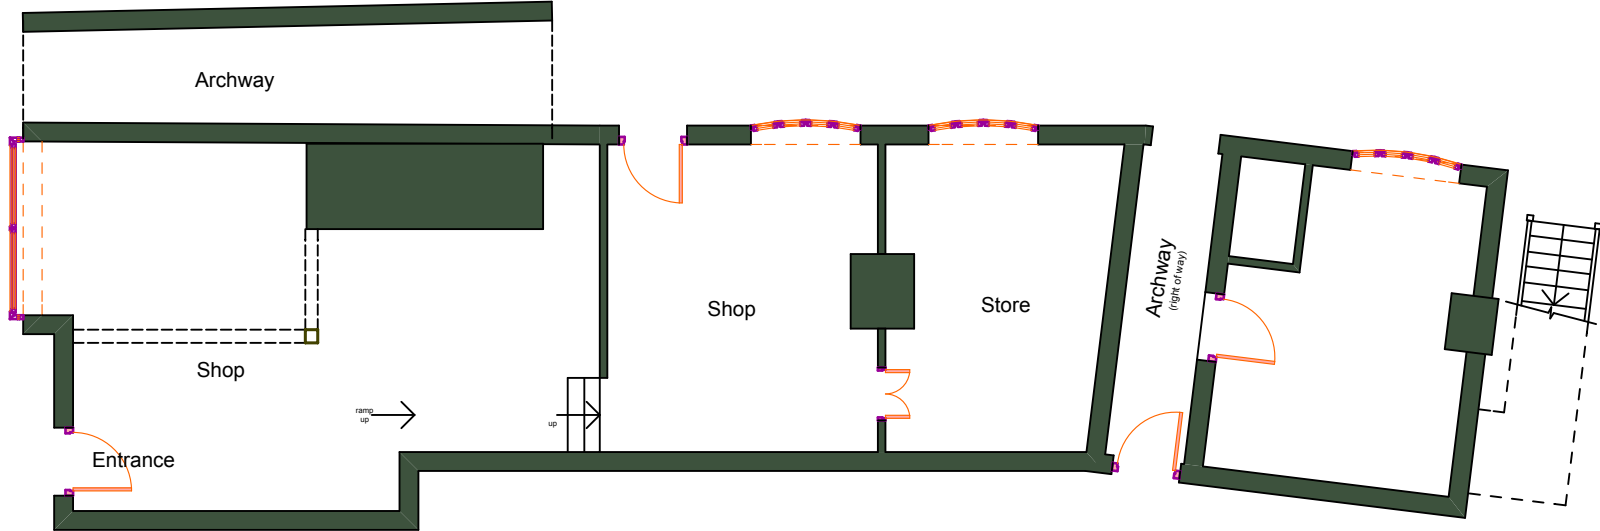

Ground Floor



Chartered Surveyors

Norton Studio, School Lane
Arundel, West Sussex
BN18 9DR



tel: 01903 885444
email: info@afuller.co.uk
www.andrewfuller.co.uk

Job Title
12 High Street,
Arundel

Client
Jason Fellner

Drawing Name
Plans - Existing

Drawing Status
Planning

Drawn by AF Date 1/14
Checked by Date

Drawing Scale
1:100 @ A2

Drawing No Status Revision
13509/ 01