




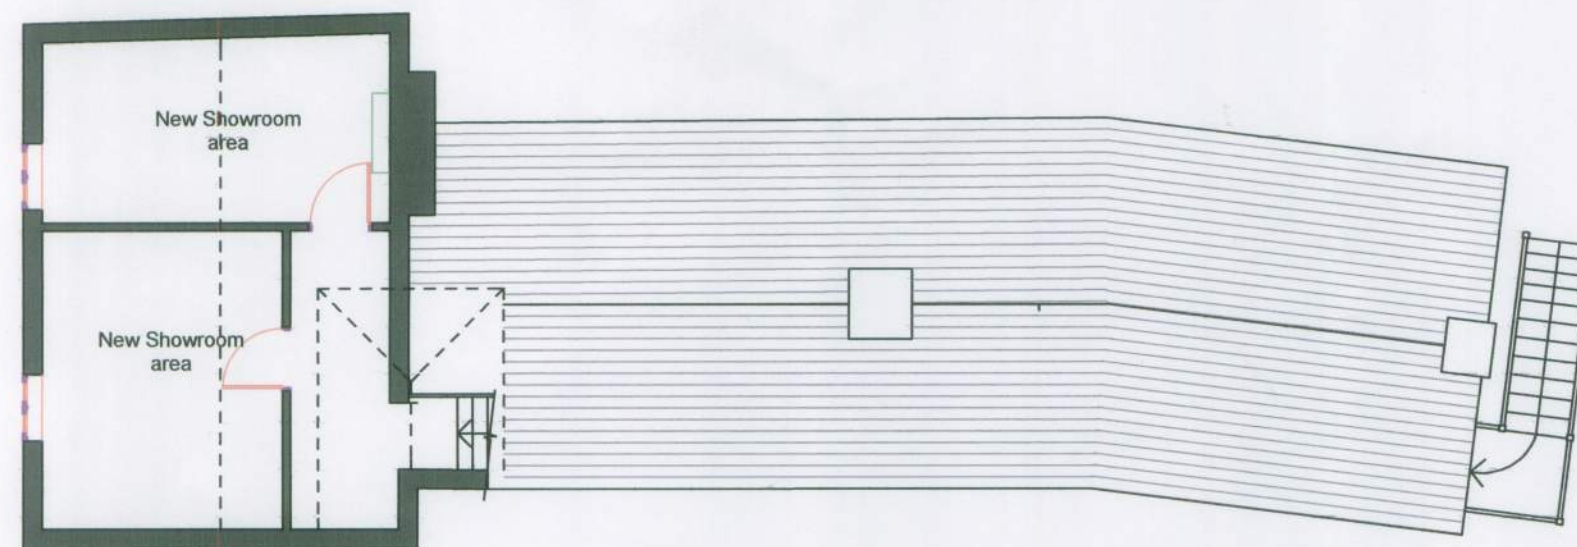

Second Floor

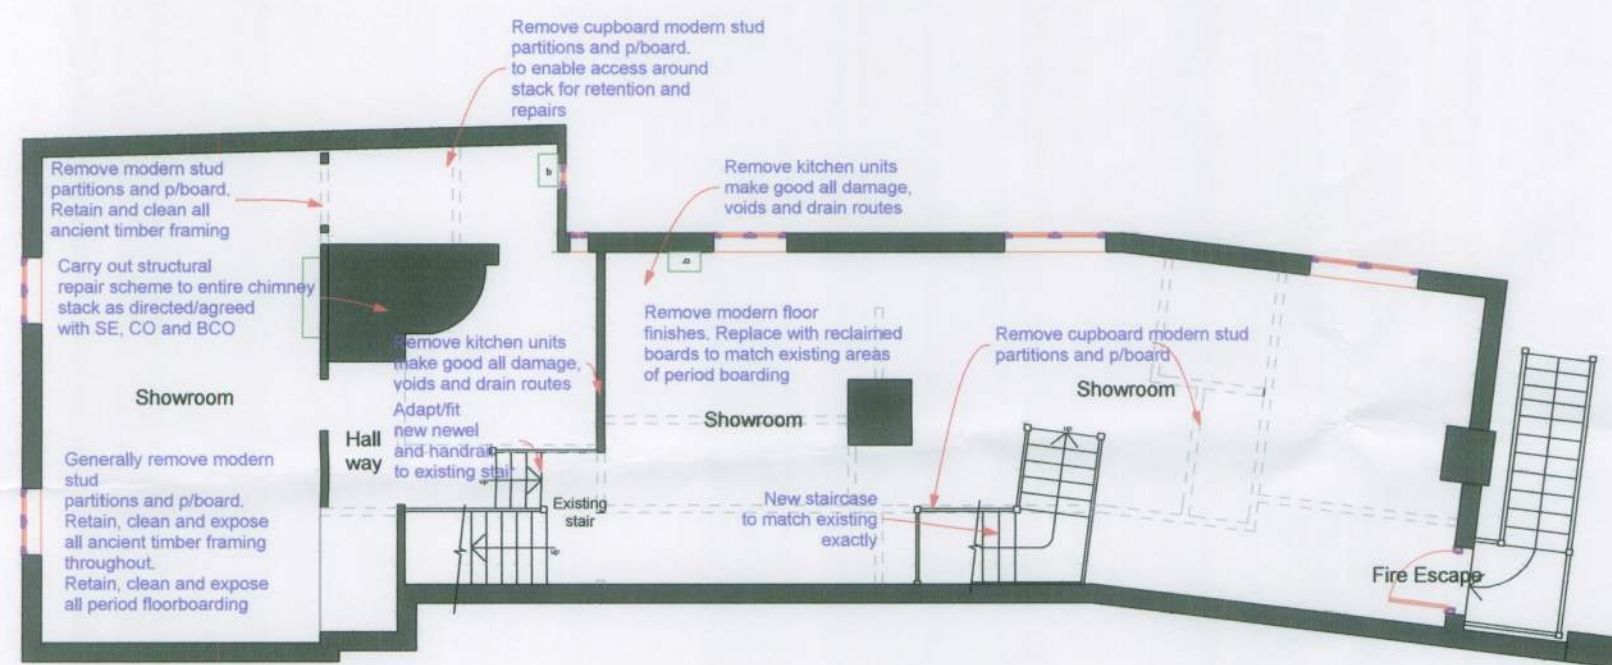

First Floor

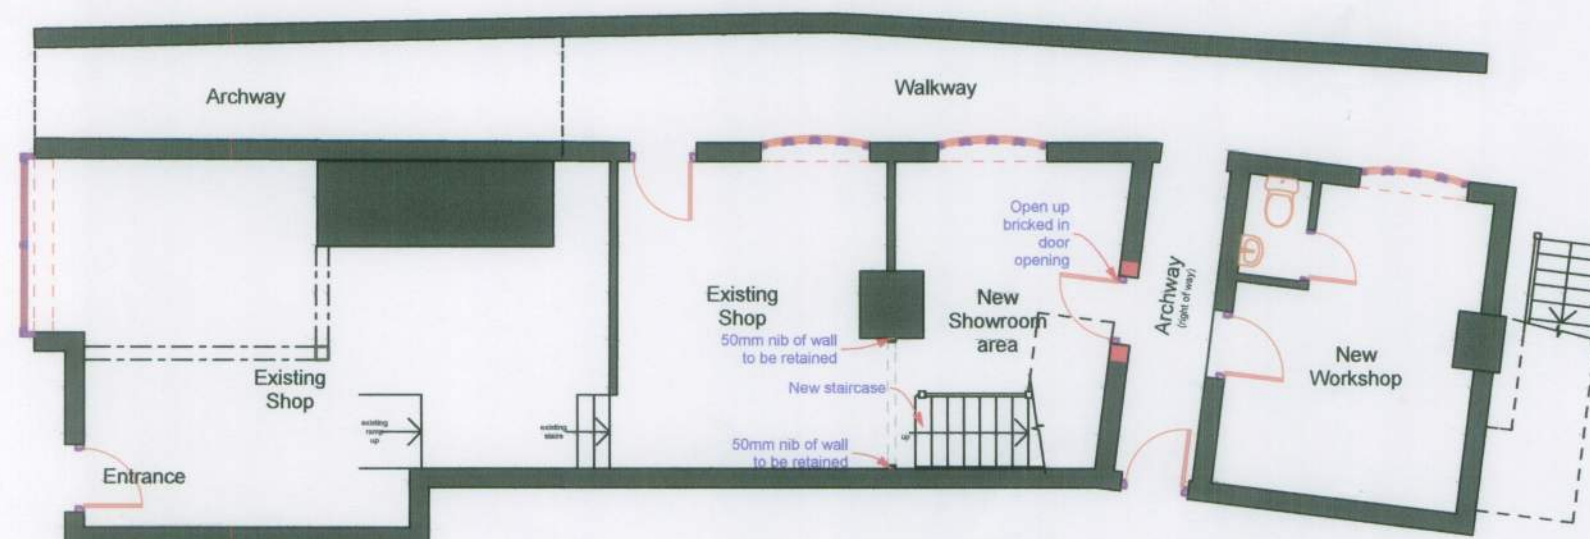

Ground Floor

SUBSTITUTION
16.5.14

Revisions
A Feb 14 Re-position stairs
B Retain 50mm nibs of partition wall by chimney stack



Chartered Surveyors

Norton Studio, School Lane
Arundel, West Sussex
BN18 9DR



tel: 01903 885444
email: info@andrewfuller.co.uk
www.andrewfuller.co.uk

Job Title	12 High Street, Arundel		
Client	Jason Fellner		
Drawing Name	Plans - Proposed		
Drawing Status	Planning		
Drawn by	AF	Date	1/14
Checked by		Date	
Drawing Scale	1:100 @ A2		
Drawing No	13509/02	Status	Revision
			B