BUILDING COLOURS

F&B - Wimbourne White

- Painted rendered walls

F&B - Hague Blue

- Window frames, Doors, door frames and decorative brickwork

F&B - Off Black

- Building plinth

SIGNAGE COLOURS

F&B - Hague Blue

Gold Leaf

THE SWAN

Arundel

No.	25956pl01	**Client**	Fullers	**Created**	06-02-18	**Amend**	GG	**Typeface**	Minion Pro
Issue	6	**Project**	The Swan	**Designer**	KT	**Date**	18-04-18	**Colours**	Black, Gold Leaf, Red, PMS
Page	1 of 8	**Location**	Arundel	**Approved**	Julie R	**Approved**	JR	**Decorating**	Wimbourne White, Hague Blue, Gold Leaf, Off Black

This scheme is a visual representation of our signage proposal. Sizes, colours and physical attributes of the actual signage may vary due to the limitations of the manufacturing process.
This document is the property of Omega Signs Ltd. and must not be passed on to third parties without prior consent. Any unauthorised use of this document will result in a design fee being charged.
Copyright © Omega Signs 2017.

Omega Signs Limited
Newmarket Approach, Leeds, LS9 0RJ
T: 0113 240 3000 F: 0113 249 2228
E: info@omega-signs.co.uk
www.omega-signs.co.uk

the sign of excellence

ARUN DISTRICT COUNCIL AB/25/18/A

Sign A1 -
1 No. signwritten house name to front elevation
with two LED floodlights.
Size: 1400mm wide
Scale: 1:20

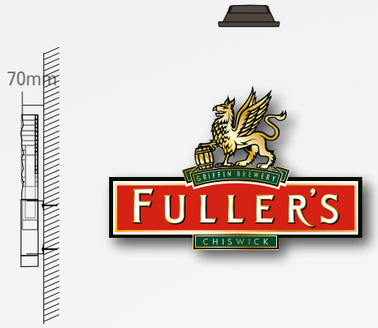

Sign B -
2No. existing cartouches to be retianed,
1 to be re-positioned with new LED floodlight
Size: 825mm
Scale: 1:20

Sign C -
1 no. d/s accommodation panel fitted to the underside
of the retained existing pictorial sign and cartouche,
with new LED trough lights
Size: 900mm x 200mm
Scale: 1:10
*Decorators to paint existing wall bracket

Existing

Sign E -
2No. Brass
Menu holder.
Size: A3
Scale: 1:10

Sign F -
8No. Brass
lanterns
Size: 380mm x 660mm
Scale: 1:10

Sign A2 -
1 No. signwritten house name to side elevation
with two LED floodlights.
Size: 1600mm wide
Scale: 1:20

Sign D -
1No. Signwritten displays in
Hague Blue direct to wall
Size: 1200mm x 1180mm
Scale: 1:20

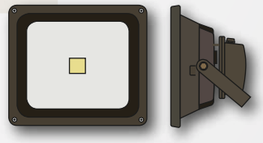

Sign H -
5No. LED floodlights
Scale: 1:10

No.	25956pl01	**Client**	Fullers	**Created**	06-02-18	**Amend**	GG	**Typeface**	Minion Pro
Issue	6	**Project**	The Swan	**Designer**	KT	**Date**	18-04-18	**Colours**	Black, Gold Leaf, Red, PMS
Page	2 of 8	**Location**	Arundel	**Approved**	Julie R	**Approved**	JR	**Decorating**	Wimbourne White, Hague Blue, Gold Leaf, Off Black

This scheme is a visual representation of our signage proposal. Sizes, colours and physical attributes of the actual signage may vary due to the limitations of the manufacturing process.
This document is the property of Omega Signs Ltd. and must not be passed on to third parties without prior consent. Any unauthorised use of this document will result in a design fee being charged.
Copyright © Omega Signs 2017.

Omega Signs Limited
Newmarket Approach, Leeds, LS9 0RJ
T: 0113 240 3000 F: 0113 249 2228
E: info@omega-signs.co.uk
www.omega-signs.co.uk

OmegaSigns®
the sign of excellence

ARUN DISTRICT COUNCIL AB/25/18/A

NIGHT SHOT

No.	25956pl01	**Client**	Fullers	**Created**	06-02-18	**Amend**	GG	**Typeface**	Minion Pro
Issue	6	**Project**	The Swan	**Designer**	KT	**Date**	18-04-18	**Colours**	Black, Gold Leaf, Red, PMS
Page	3 of 8	**Location**	Arundel	**Approved**	Julie R	**Approved**	JR	**Decorating**	Wimbourne White, Hague Blue, Gold Leaf, Off Black

This scheme is a visual representation of our signage proposal. Sizes, colours and physical attributes of the actual signage may vary due to the limitations of the manufacturing process.
This document is the property of Omega Signs Ltd. and must not be passed on to third parties without prior consent. Any unauthorised use of this document will result in a design fee being charged.
Copyright © Omega Signs 2017.

Omega Signs Limited
Newmarket Approach, Leeds, LS9 0RJ
T: 0113 240 3000 F: 0113 249 2228
E: info@omega-signs.co.uk
www.omega-signs.co.uk

OmegaSigns®
the sign of excellence

No.	25956pl01	**Client**	Fullers	**Created**	06-02-18	**Amend**	GG	**Typeface**	Minion Pro
Issue	6	**Project**	The Swan	**Designer**	KT	**Date**	18-04-18	**Colours**	Black / Gold Leaf / Red / PMS
Page	4 of 8	**Location**	Arundel	**Approved**	Julie R	**Approved**	JR	**Decorating**	Wimbourne White / Hague Blue / Gold Leaf / Off Black

This scheme is a visual representation of our signage proposal. Sizes, colours and physical attributes of the actual signage may vary due to the limitations of the manufacturing process.
This document is the property of Omega Signs Ltd. and must not be passed on to third parties without prior consent. Any unauthorised use of this document will result in a design fee being charged.
Copyright © Omega Signs 2017.

Omega Signs Limited
Newmarket Approach, Leeds, LS9 0RJ
T: 0113 240 3000 F: 0113 249 2228
E: info@omega-signs.co.uk
www.omega-signs.co.uk

OmegaSigns®
the sign of excellence

EXISTING SIGNAGE

No.	25956pl01	**Client**	Fullers	**Created**	06-02-18	**Amend**	GG	**Typeface**	Minion Pro
Issue	6	**Project**	The Swan	**Designer**	KT	**Date**	18-04-18	**Colours**	Black, Gold Leaf, Red, PMS
Page	5 of 8	**Location**	Arundel	**Approved**	Julie R	**Approved**	JR	**Decorating**	Wimbourne White, Hague Blue, Gold Leaf, Off Black

This scheme is a visual representation of our signage proposal. Sizes, colours and physical attributes of the actual signage may vary due to the limitations of the manufacturing process.
This document is the property of Omega Signs Ltd. and must not be passed on to third parties without prior consent. Any unauthorised use of this document will result in a design fee being charged.
Copyright © Omega Signs 2017.

Omega Signs Limited
Newmarket Approach, Leeds, LS9 0RJ
T: 0113 240 3000 F: 0113 249 2228
E: info@omega-signs.co.uk
www.omega-signs.co.uk

OmegaSigns®
the sign of excellence

PROPOSED ELEVATIONS

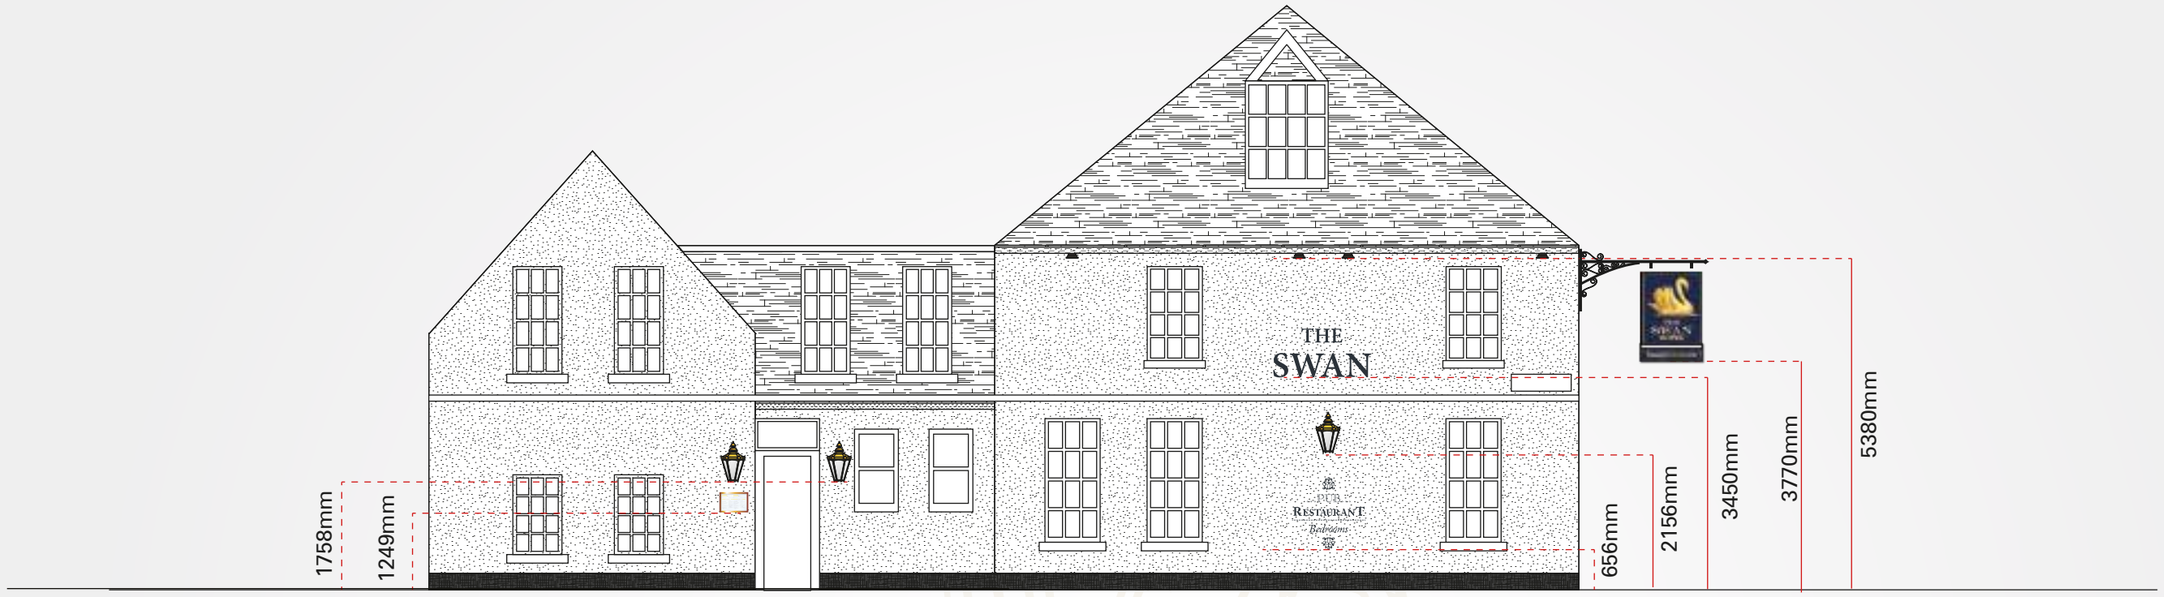

SCALE 1 : 100 0m 1m 2m 3m 4m 5m
SCALE 1 : 1 @A3 0mm 10mm 20mm 40mm

No.	25956pl01	**Client**	Fullers	**Created**	06-02-18	**Amend**	GG	**Typeface**	Minion Pro
Issue	6	**Project**	The Swan	**Designer**	KT	**Date**	18-04-18	**Colours**	Black, Gold Leaf, Red, PMS
Page	6 of 8	**Location**	Arundel	**Approved**	Julie R	**Approved**	JR	**Decorating**	Wimbourne White, Hague Blue, Gold Leaf, Off Black

This scheme is a visual representation of our signage proposal. Sizes, colours and physical attributes of the actual signage may vary due to the limitations of the manufacturing process.
This document is the property of Omega Signs Ltd. and must not be passed on to third parties without prior consent. Any unauthorised use of this document will result in a design fee being charged.
Copyright © Omega Signs 2017.

Omega Signs Limited
Newmarket Approach, Leeds, LS9 0RJ
T: 0113 240 3000 F: 0113 249 2228
E: info@omega-signs.co.uk
www.omega-signs.co.uk

OmegaSigns® the sign of excellence

EXISTING ELEVATIONS

SCALE 1 : 100
SCALE 1 : 1
@A3

0m 1m 2m 3m 4m 5m

0mm 10mm 20mm 40mm

No.	25956pl01	**Client**	Fullers	**Created**	06-02-18	**Amend**		**Typeface**	Minion Pro
Issue	6	**Project**	The Swan	**Designer**	KT	**Date**		**Colours**	Black, Gold Leaf, Red, PMS
Page	7 of 8	**Location**	Arundel	**Approved**	Julie R	**Approved**		**Decorating**	Wimbourne White, Hague Blue, Gold Leaf, Off Black

This scheme is a visual representation of our signage proposal. Sizes, colours and physical attributes of the actual signage may vary due to the limitations of the manufacturing process.
This document is the property of Omega Signs Ltd. and must not be passed on to third parties without prior consent. Any unauthorised use of this document will result in a design fee being charged.
Copyright © Omega Signs 2017.

Omega Signs Limited
Newmarket Approach, Leeds, LS9 0RJ
T: 0113 240 3000 F: 0113 249 2228
E: info@omega-signs.co.uk
www.omega-signs.co.uk

OmegaSigns®
the sign of excellence

No.	25956pl01	**Client**	Fullers	**Created**	06-02-18	**Amend**	GG	**Typeface**	Minion Pro
Issue	6	**Project**	The Swan	**Designer**	KT	**Date**	18-04-18	**Colours**	Black, Gold Leaf, Red, PMS
Page	8 of 8	**Location**	Arundel	**Approved**	Julie R	**Approved**	JR	**Decorating**	Wimbourne White, Hague Blue, Gold Leaf, Off Black

This scheme is a visual representation of our signage proposal. Sizes, colours and physical attributes of the actual signage may vary due to the limitations of the manufacturing process.
This document is the property of Omega Signs Ltd. and must not be passed on to third parties without prior consent. Any unauthorised use of this document will result in a design fee being charged.
Copyright © Omega Signs 2017.

Omega Signs Limited
Newmarket Approach, Leeds, LS9 0RJ
T: 0113 240 3000 F: 0113 249 2228
E: info@omega-signs.co.uk
www.omega-signs.co.uk

OmegaSigns® the sign of excellence