




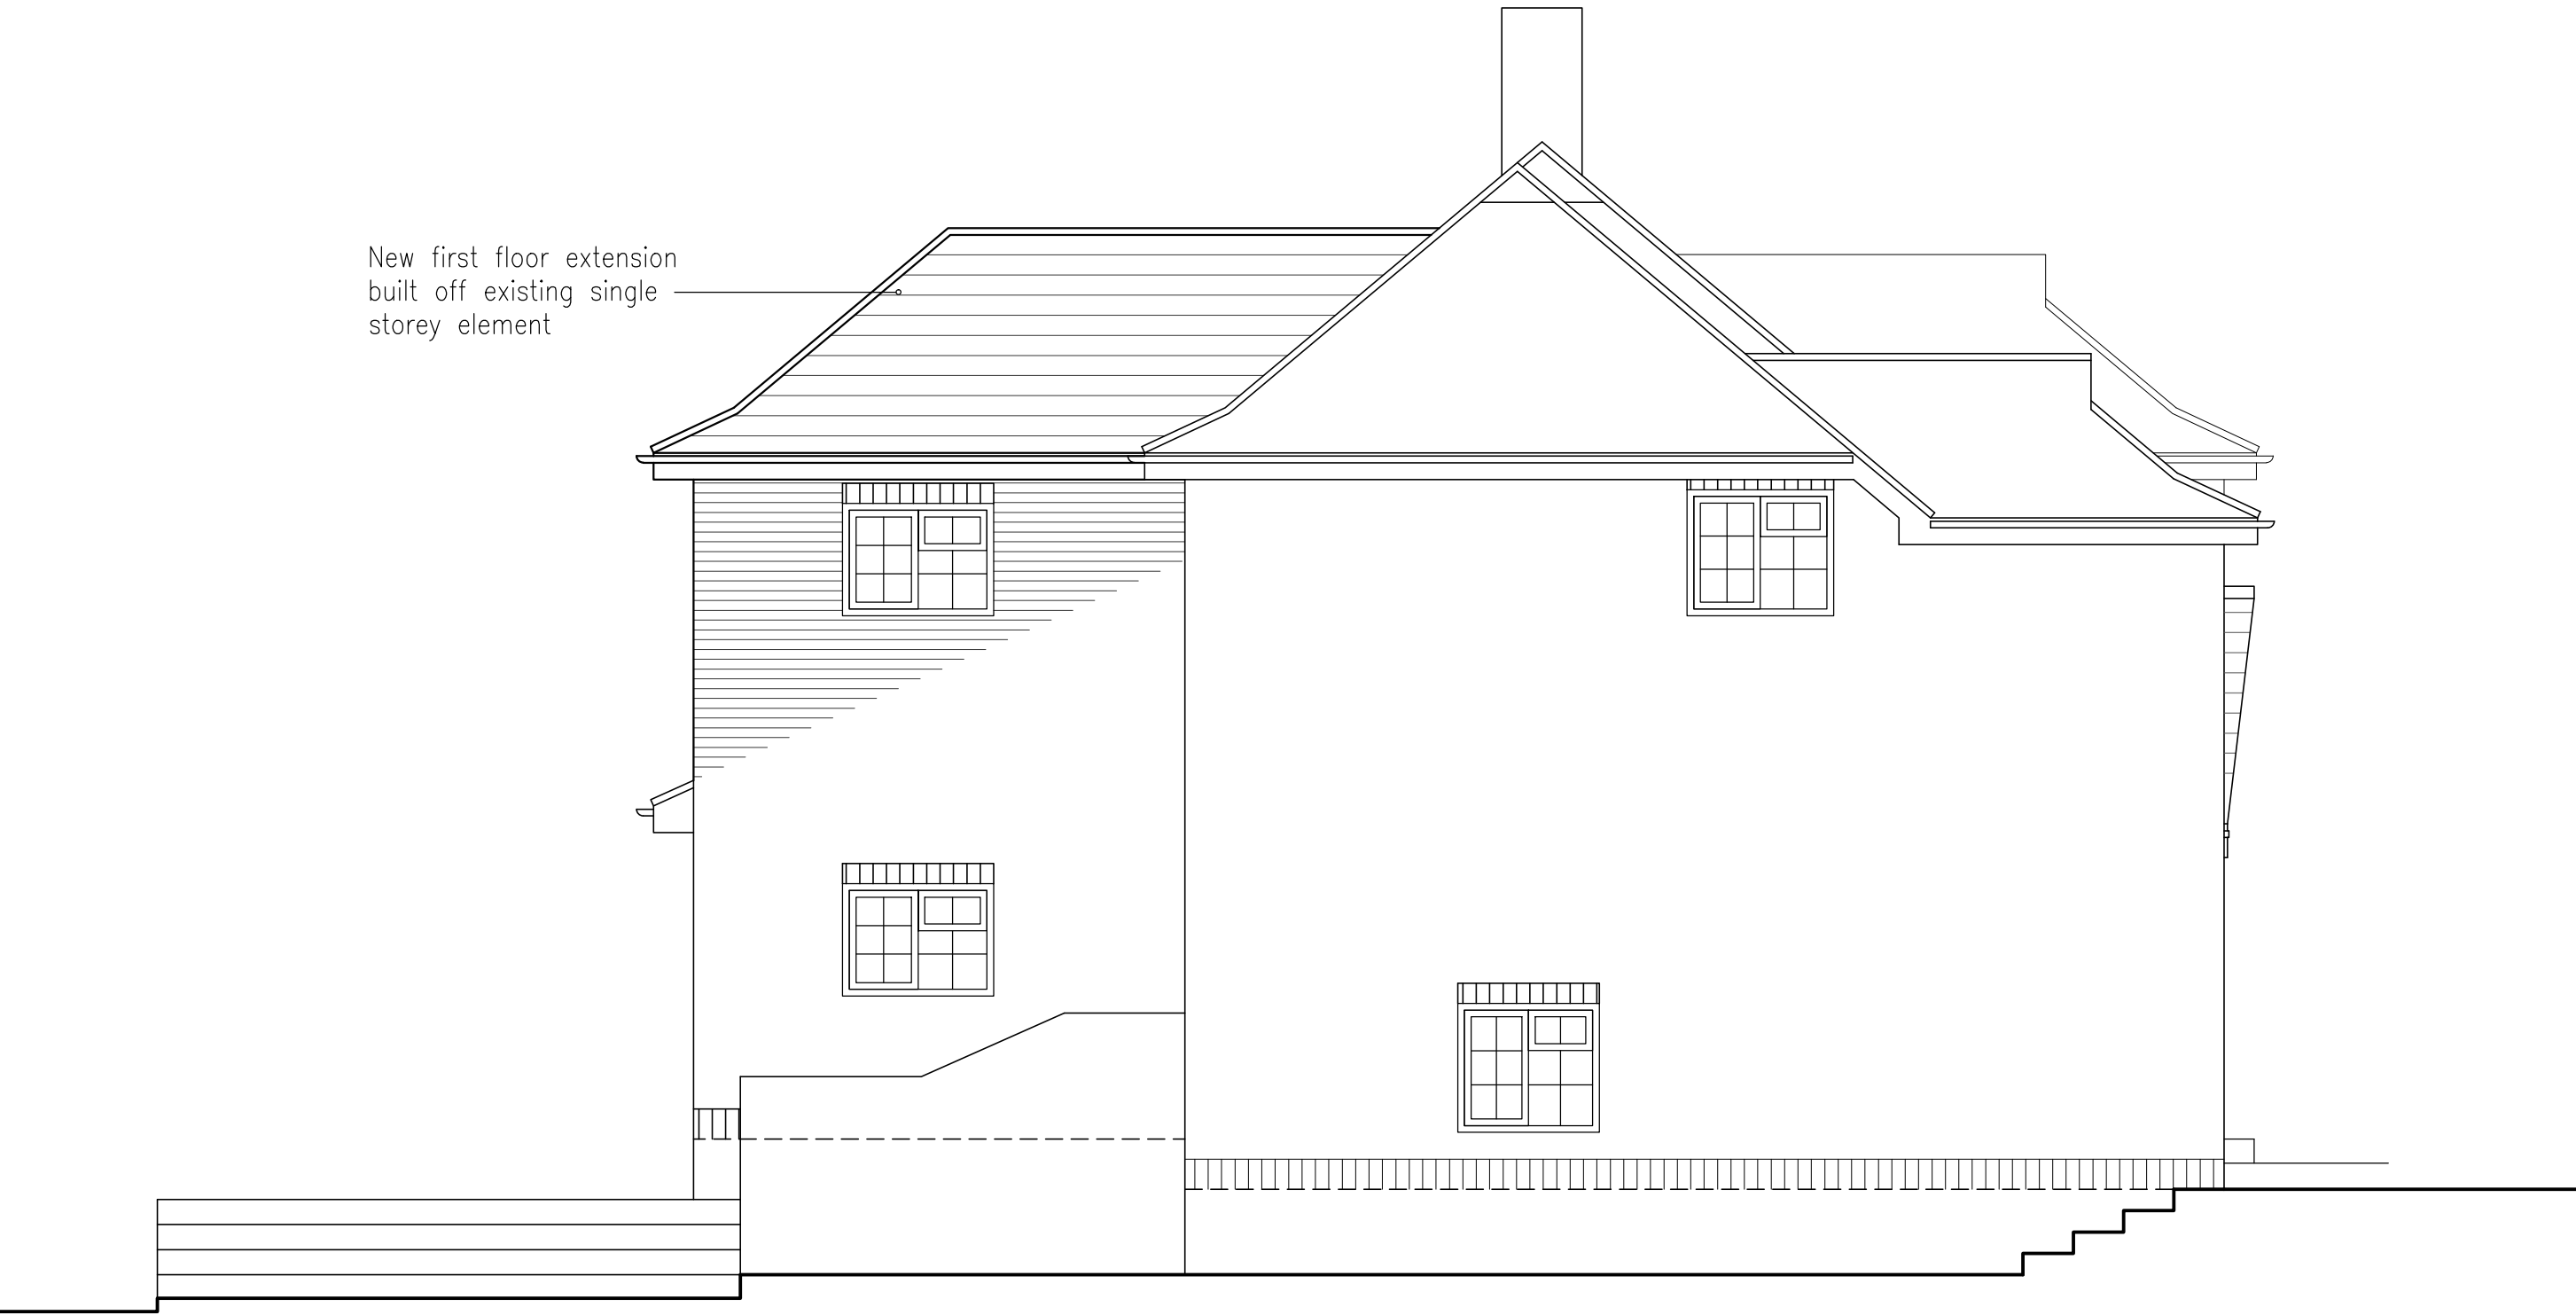


South Eastern Elevation 1:50

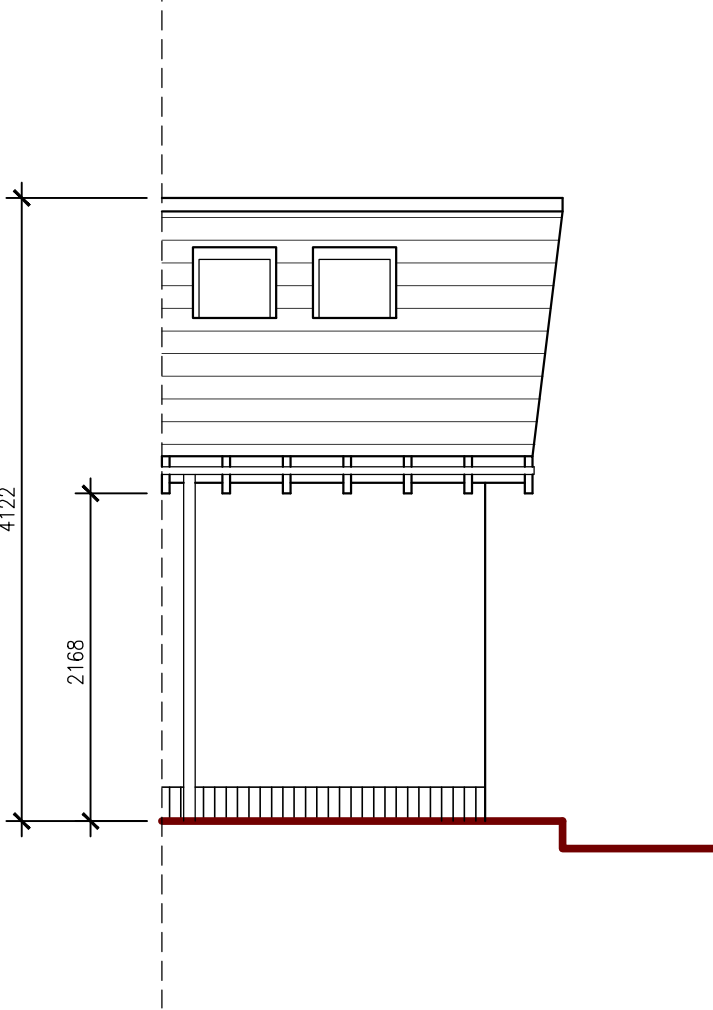

Porch South Eastern Elevation 1:50

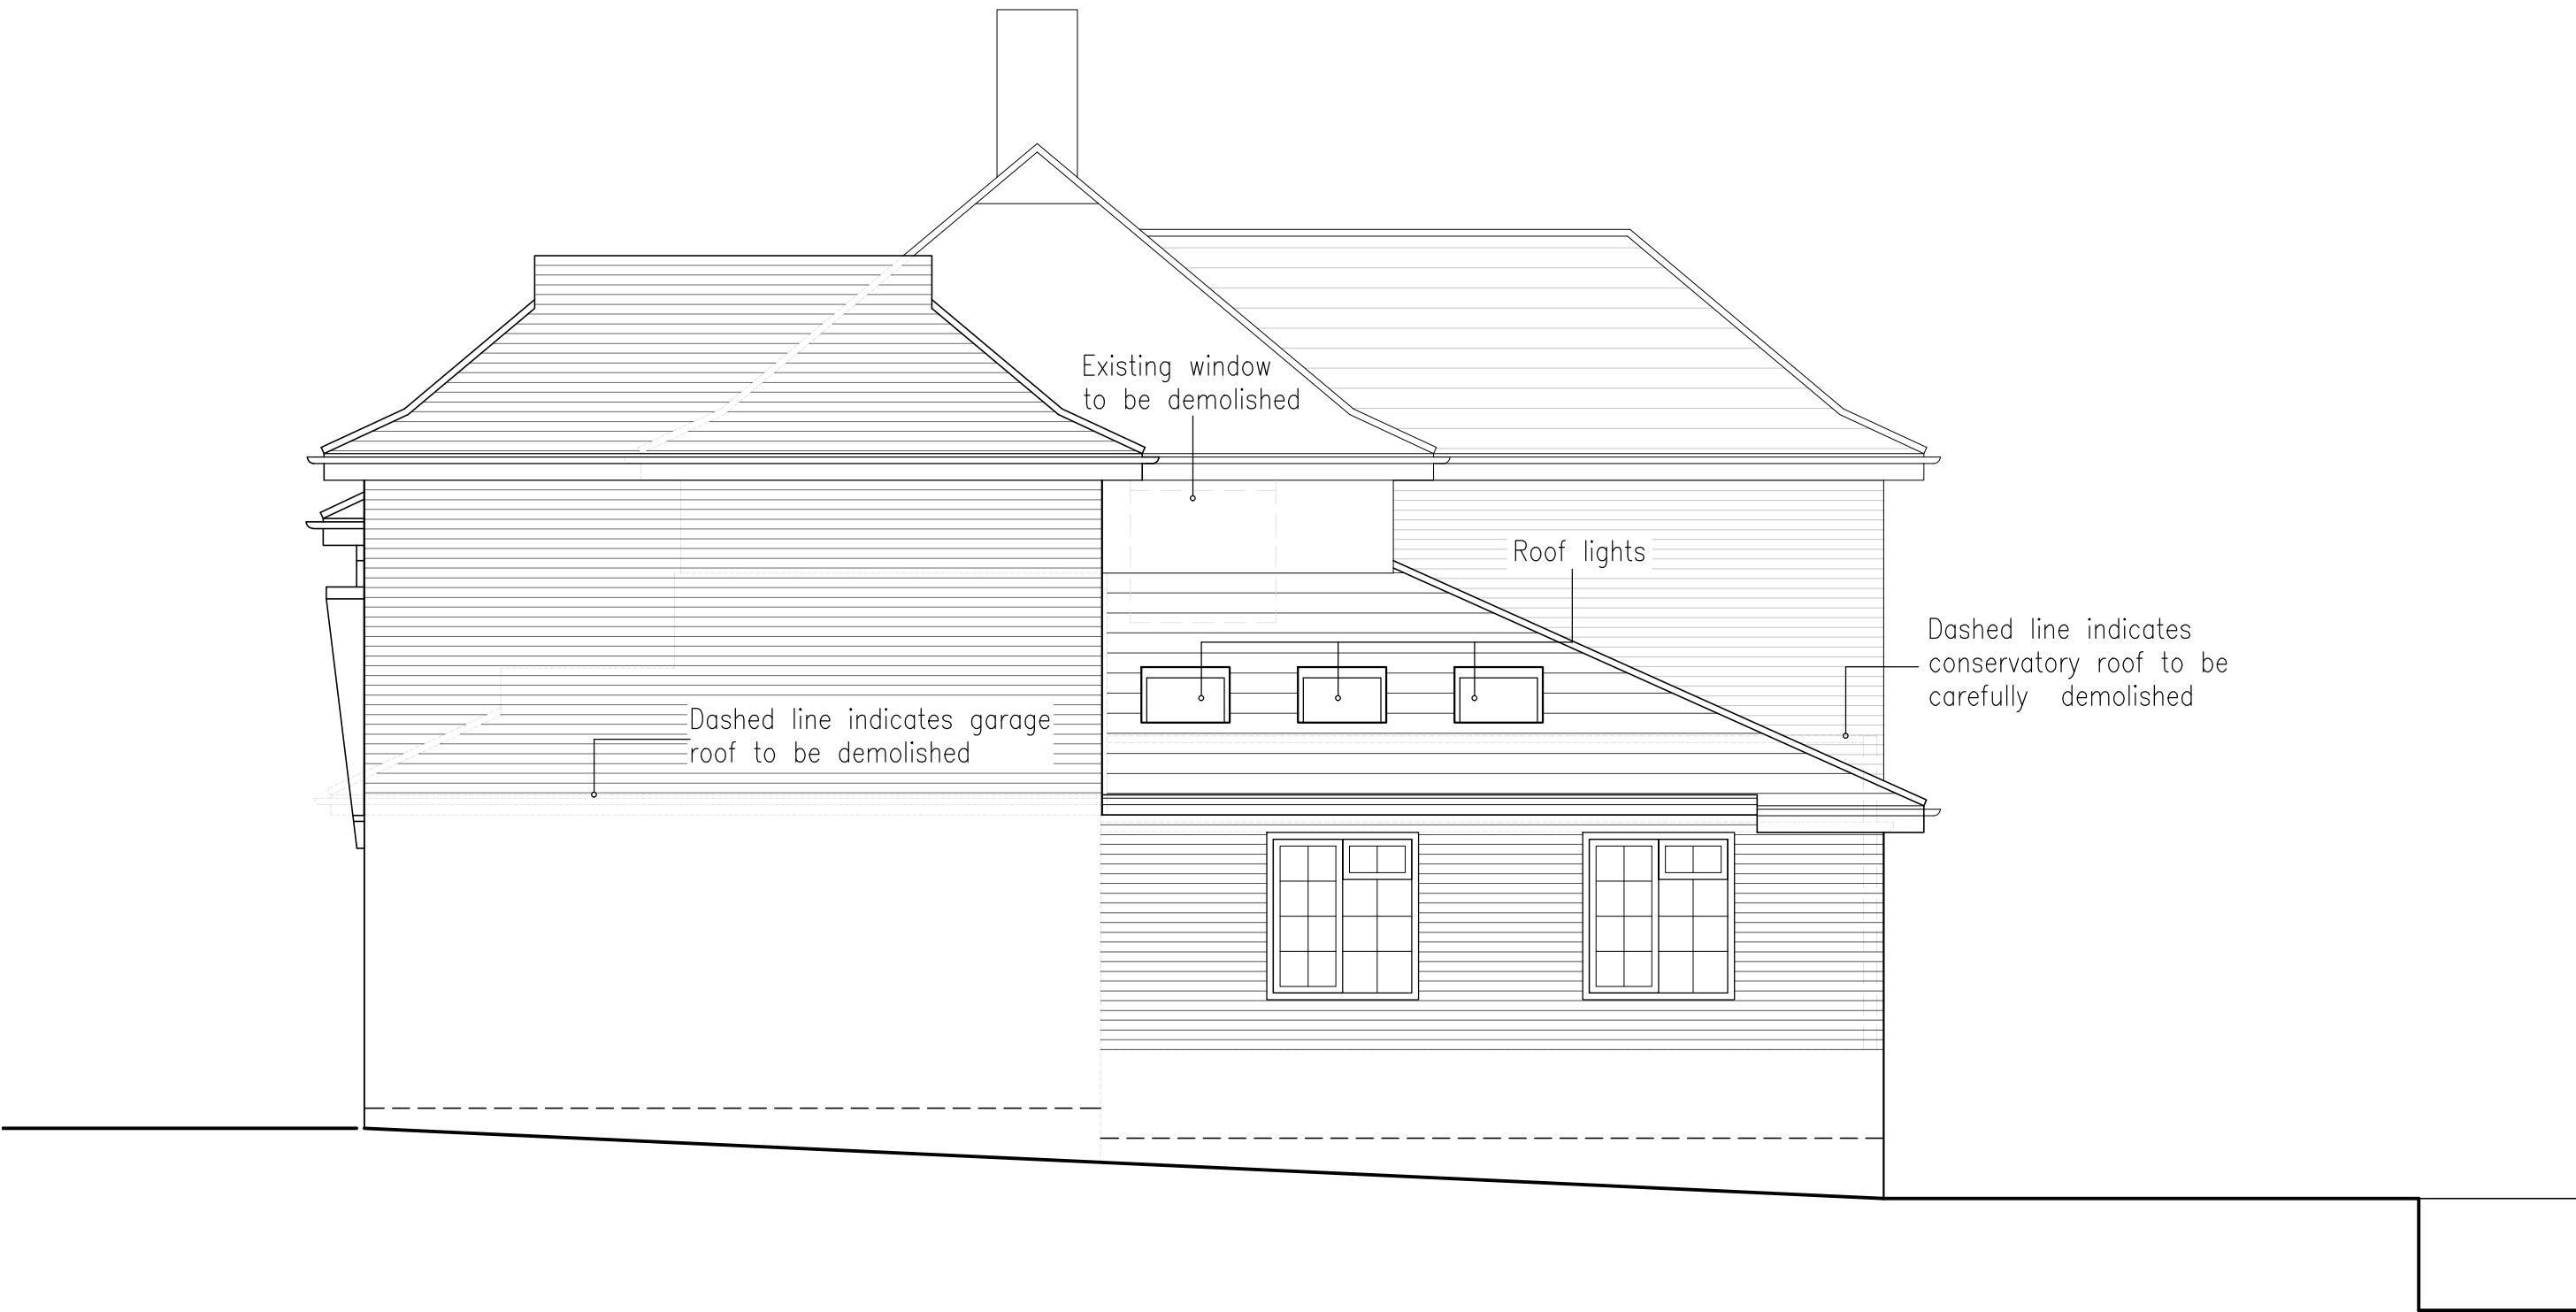

North Western Elevation 1:50

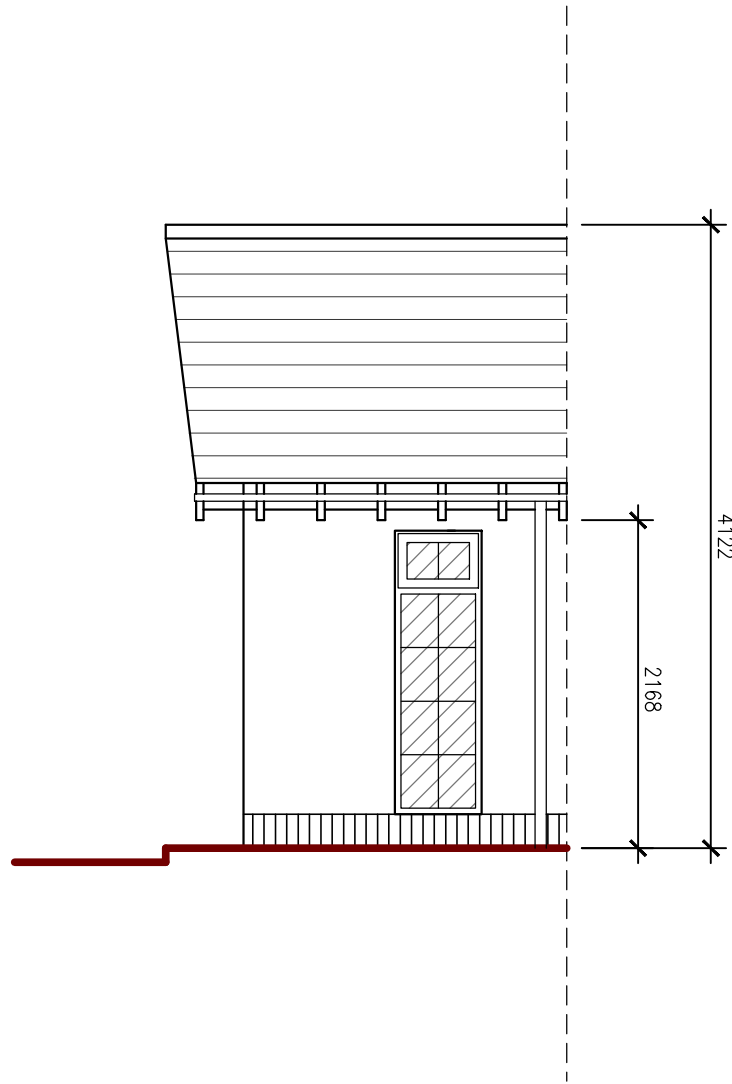

Porch North Western Elevation 1:50



- NOTES
- DO NOT SCALE OFF THIS DRAWING EXCEPT FOR PLANNING PURPOSES
 - CHECK ALL DIMENSIONS ON SITE BEFORE ANY WORK IS COMMENCED
 - ALL GOODS MATERIALS AND WORKMANSHIP MUST CONFORM WITH CURRENT BUILDING REGULATIONS, BRITISH STANDARDS AND CODES OF PRACTICE
 - COPYRIGHT OF THIS DRAWING IS RETAINED BY THE ARCHITECT AND IT MUST NOT BE REPRODUCED WITHOUT WRITTEN CONSENT

REV	DATE	BY	AMENDMENT
folkes architects The Old Forge 6 Church Street Storrington West Sussex BN20 4LA t. 01903 868620 info@folkesarchitects.co.uk			
CLIENT			
Mr & Mrs Folkes			
JOB TITLE			
50 Torton Hill Road Arundel West Sussex BN18 9HH			
DRAWING TITLE			
Proposed Elevations - 01			
PLANNING			
DATE	SCALE	DRAWN BY	SB
19.03.2020	1:50 @ A1	CHECKED BY	MF
JOB NO.	DRAWING NO.	REVISION	
-	2.04		