






South Eastern Elevation 1:50

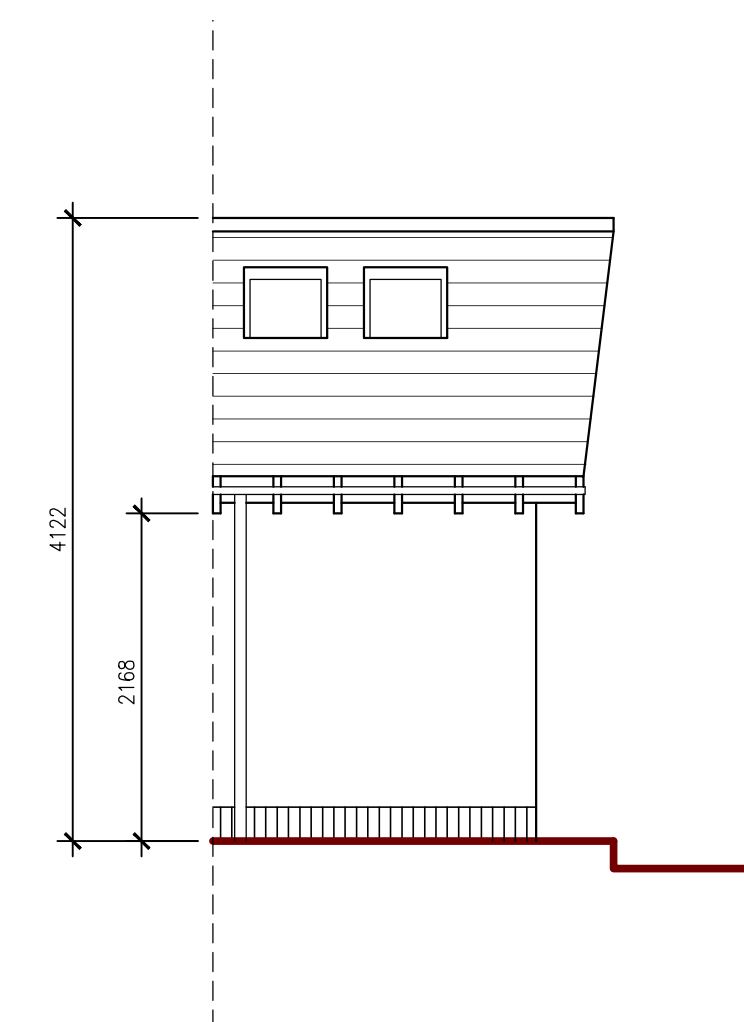

Porch South Eastern Elevation 1:50

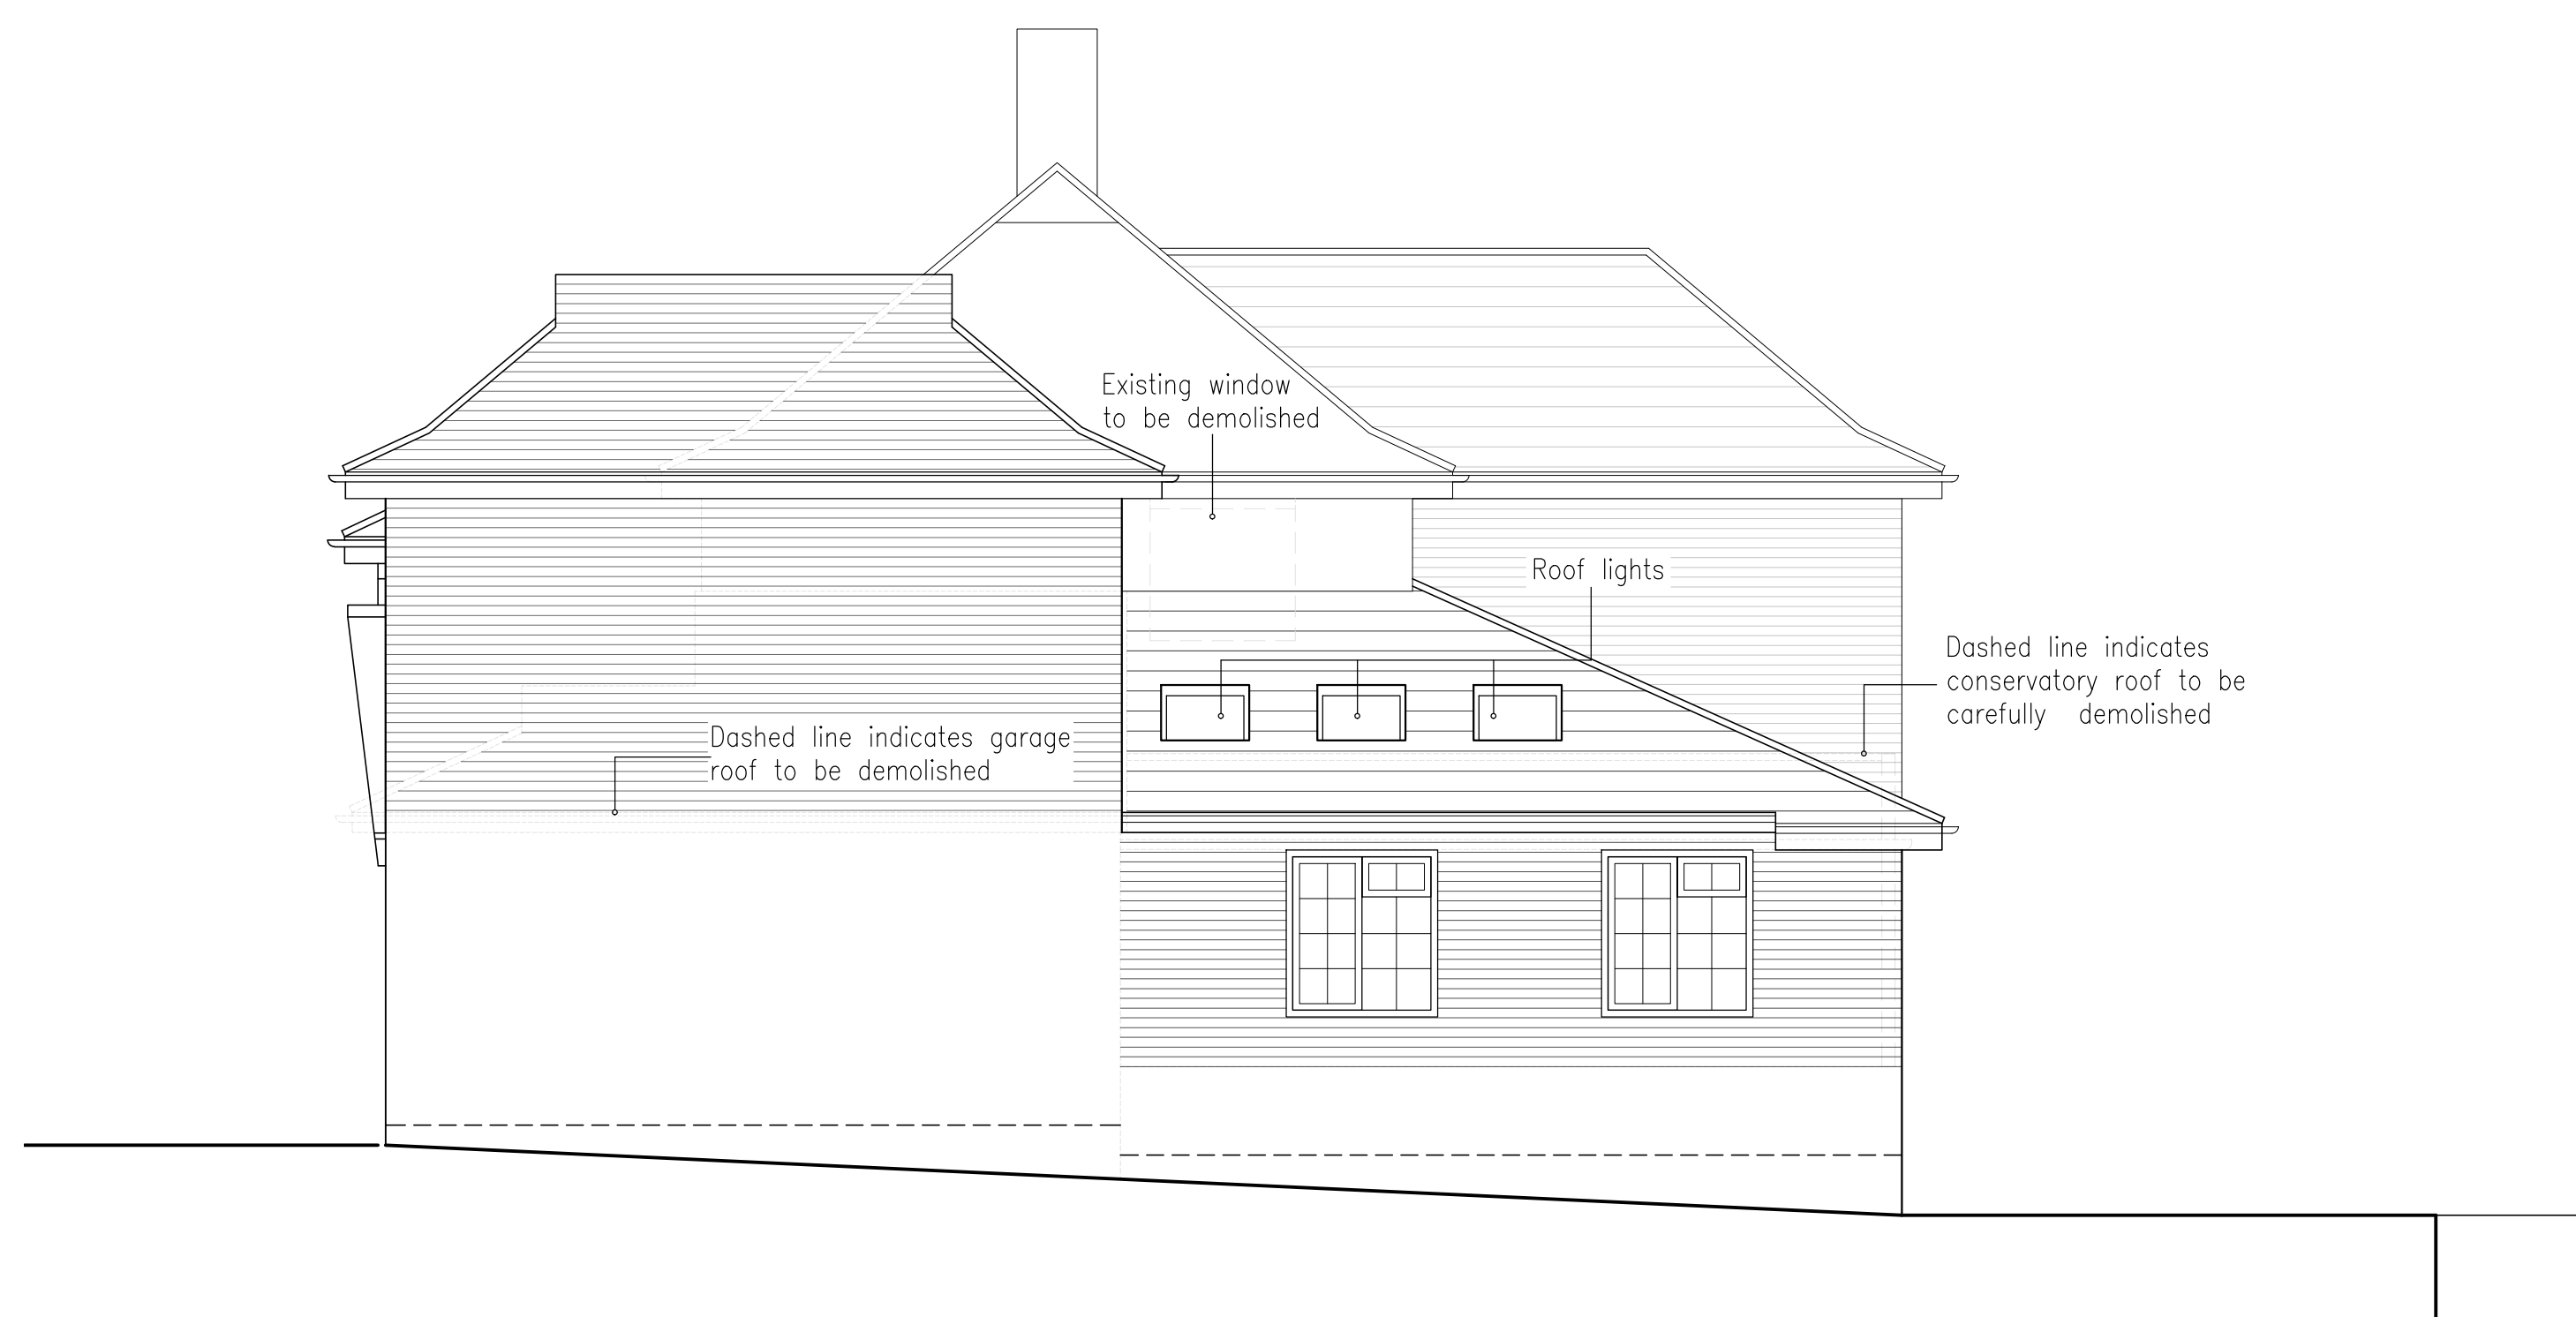

North Western Elevation 1:50

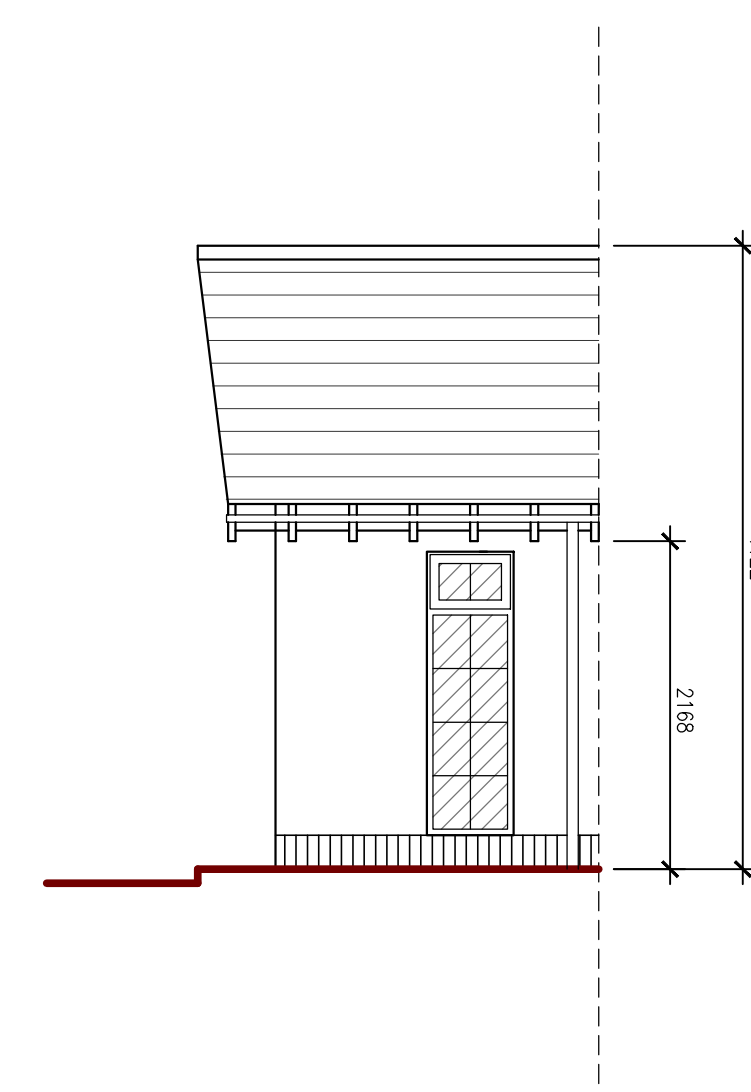

Porch North Western Elevation 1:50

NOTES

- DO NOT SCALE OFF THIS DRAWING EXCEPT FOR PLANNING PURPOSES
- CHECK ALL DIMENSIONS ON SITE BEFORE ANY WORK IS COMMENCED
- ALL GOODS MATERIALS AND WORKMANSHIP MUST CONFORM WITH CURRENT BUILDING REGULATIONS, BRITISH STANDARDS AND CODES OF PRACTICE
- COPYRIGHT OF THIS DRAWING IS RETAINED BY THE ARCHITECT AND IT MUST NOT BE REPRODUCED WITHOUT WRITTEN CONSENT

REV	DATE	BY	AMENDMENT



T 01903 868629
info@folkearchitects.co

The Old Forge
6 Church Street
Storrington
West Sussex
BN20 4

CLIENT

Mr & Mrs Folkes

	JOB TITLE
--	-----------

50 Torton Hill Road
Arundel
West Sussex
BN18 9HH

DRAWING TITLE

Proposed Elevations - 01

PLANNING

DATE	SCALE	DRAWN BY SB
19.03.2020	1:50 @ A1	CHECKED BY MF
JOB NO. -	DRAWING NO. 2.04	REVISION