


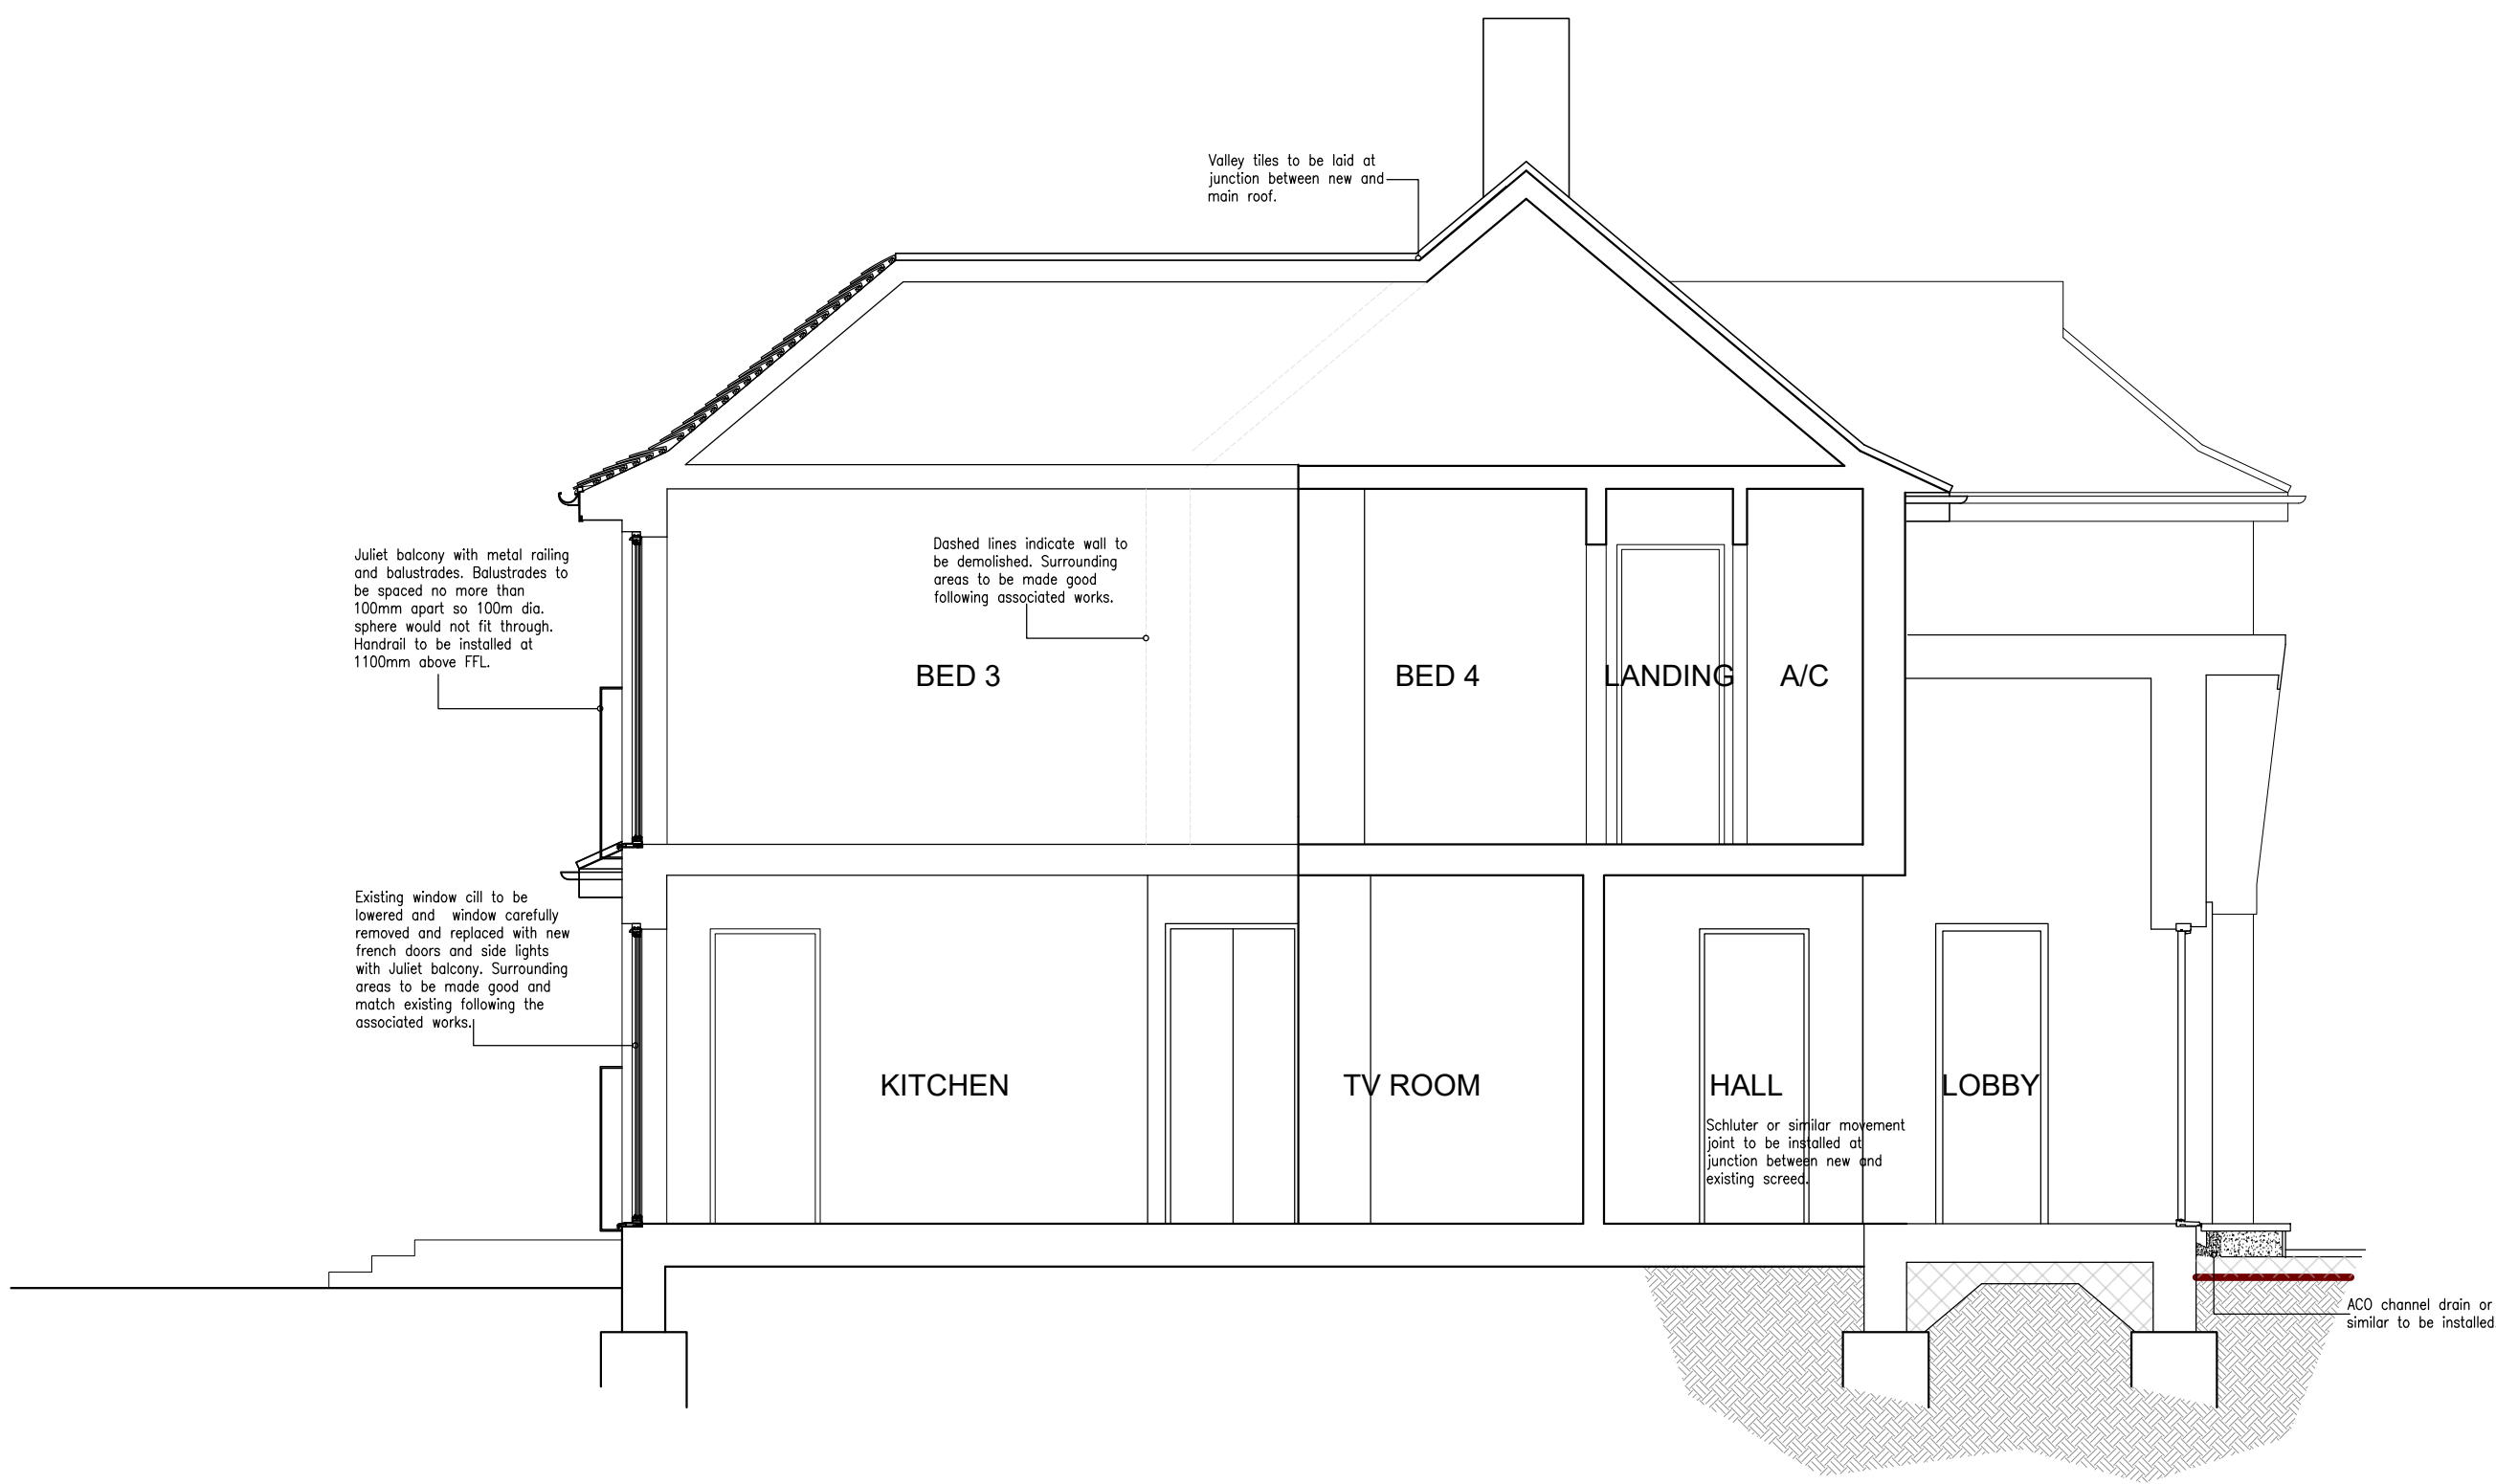

Section A - A 1:50



- NOTES
- DO NOT SCALE OFF THIS DRAWING EXCEPT FOR PLANNING PURPOSES
 - CHECK ALL DIMENSIONS ON SITE BEFORE ANY WORK IS COMMENCED
 - ALL GOODS MATERIALS AND WORKMANSHIP MUST CONFORM WITH CURRENT BUILDING REGULATIONS, BRITISH STANDARDS AND CODES OF PRACTICE
 - COPYRIGHT OF THIS DRAWING IS RETAINED BY THE ARCHITECT AND IT MUST NOT BE REPRODUCED WITHOUT WRITTEN CONSENT

REV	DATE	BY	AMENDMENT
A	24.02.20	SB	Gen. amendments



folkes architects

The Old Forge
6 Church Street
Storrington
West Sussex
BN20 4LA

T: 01903 868620
info@folkesarchitects.co.uk

CLIENT

Mr & Mrs Folkes

JOB TITLE

50 Torton Hill Road
Arundel
West Sussex
BN18 9HH

DRAWING TITLE

Proposed Section A - A

PLANNING

DATE	SCALE	DRAWN BY	SB
18.03.2020	1:50 @ A1	CHECKED BY	MF
JOB NO.	DRAWING NO.	REVISION	
-	2.05		