



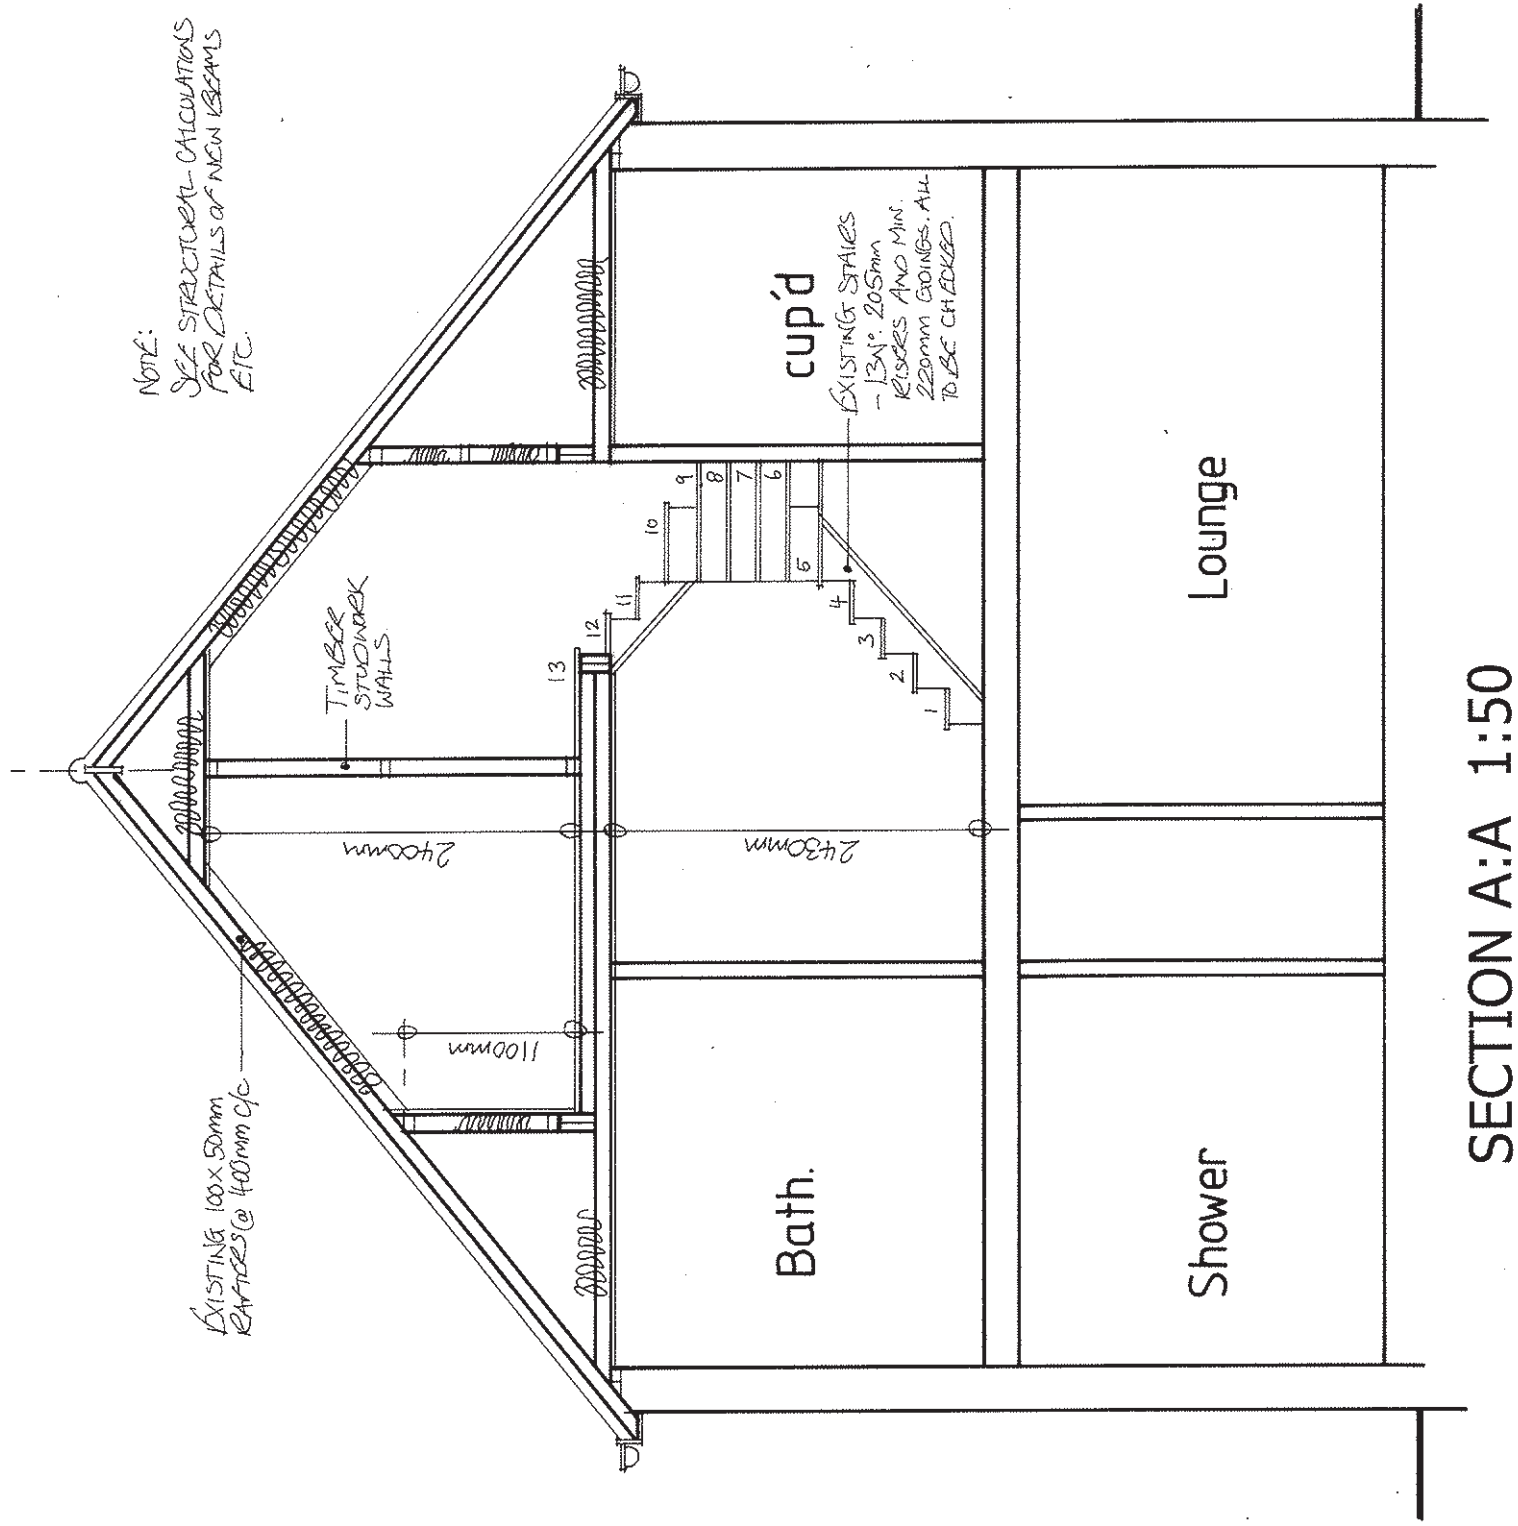

atterbury moore associates		Unit 1 Gosling Craft Business Park Long Furlong Clapham, Worthing West Sussex BN13 3UT	
architectural & quantity surveying services			
Address of works:		48 Torton Hill Road, Arundel	
Drawing title:		Proposed Loft Conversion	
Date: May 2016	Scales: As shown	Paper size: A3	Dwg No: AR-106-03

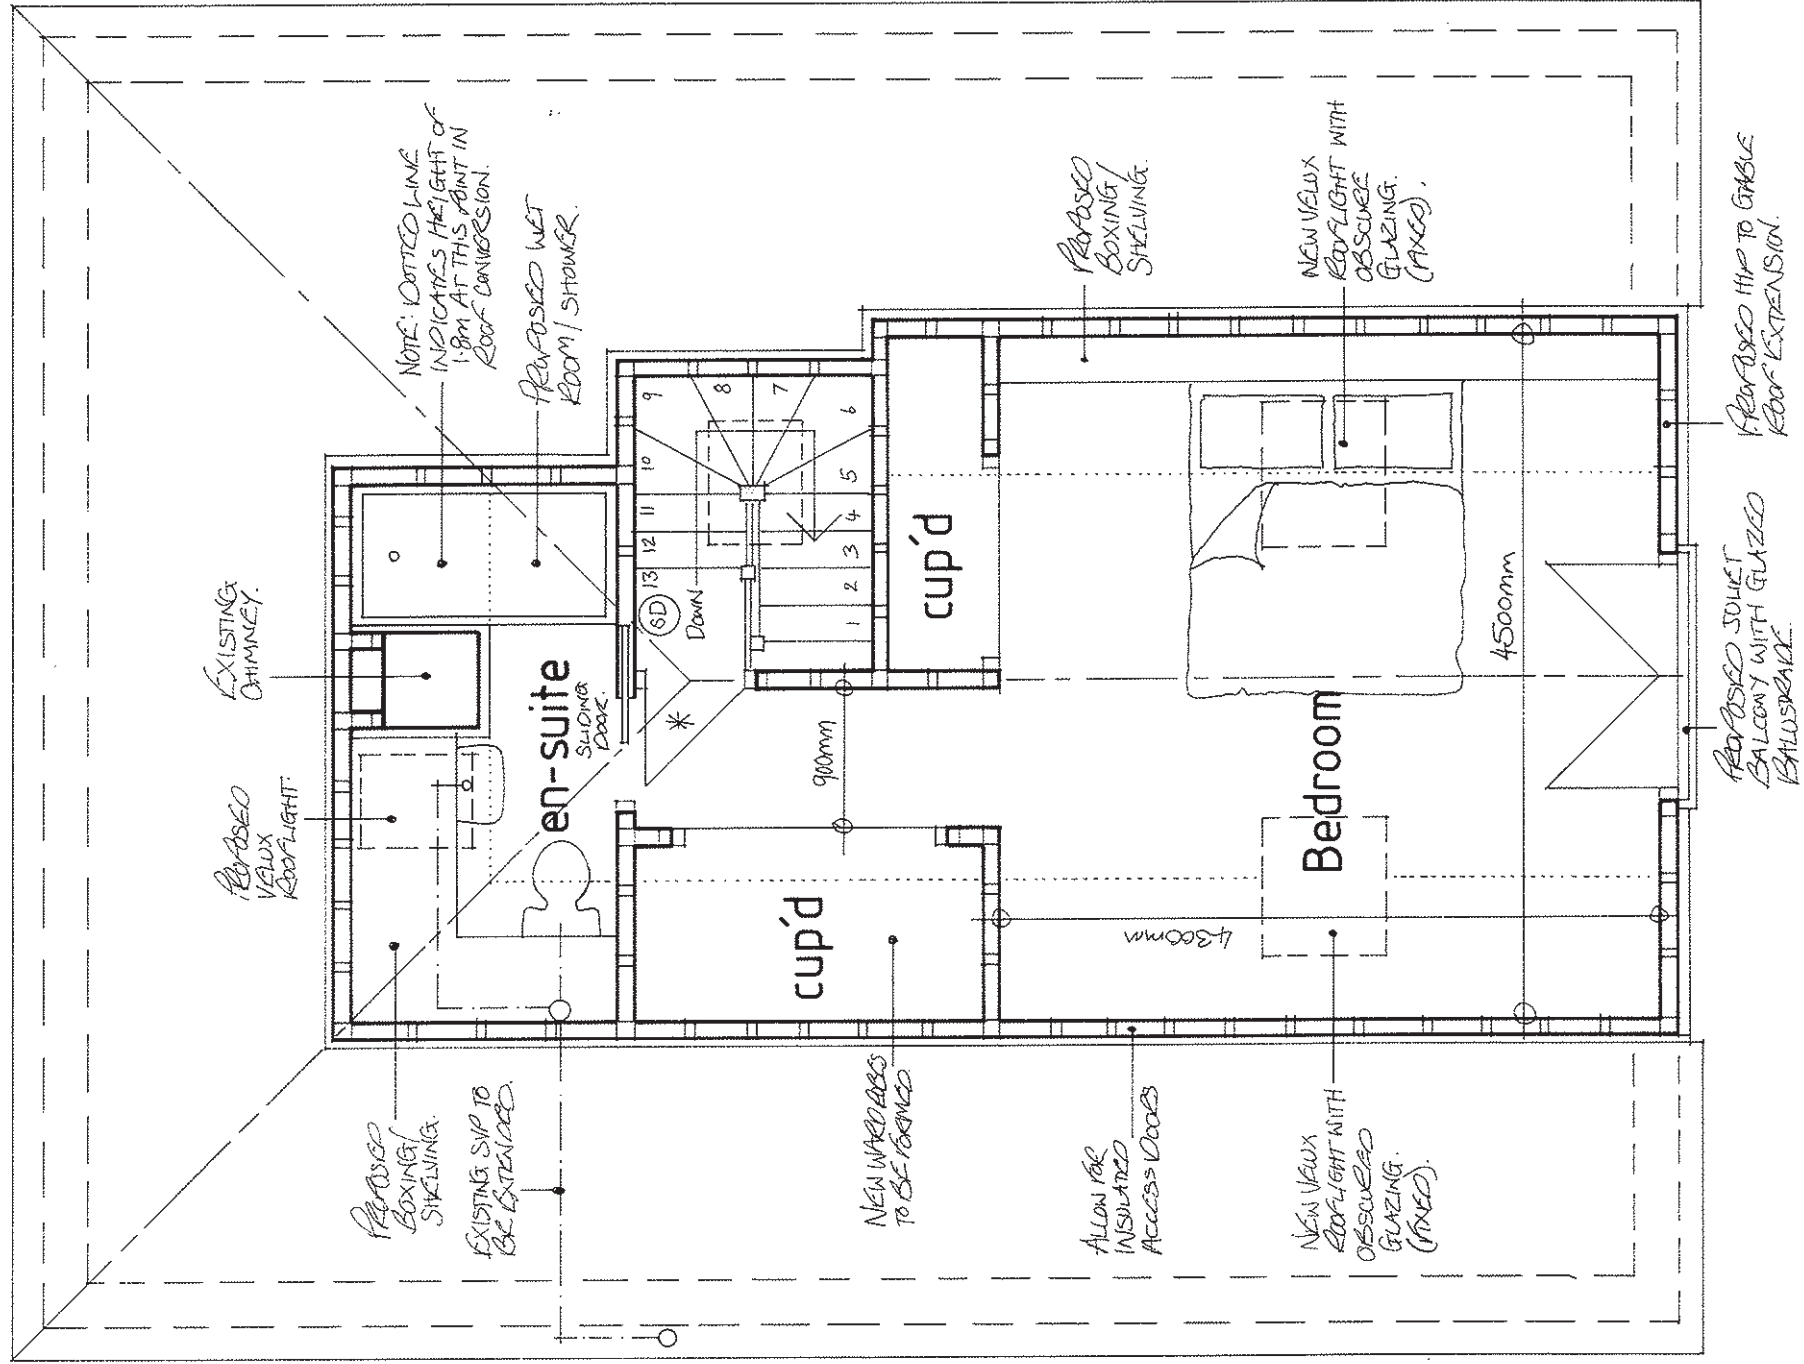