


Figured dimensions only are to be used. All dimensions to be checked on site. Differences between drawings and between drawings and specification or bills of quantities to be reported to JJR Designs Ltd
© This drawing is prepared for the application for:
1. Planning permission
2. Building Regulation Permission
on behalf of the applicant named below and for no other purpose.
The copyright of the drawing and designs remains JJR Designs Ltd.
All copies are only for information about the application, they may not be used for any other purpose without the express written permission of JJR Designs Ltd.


Revisions:

LEGEND:

AREA OF THE SITE

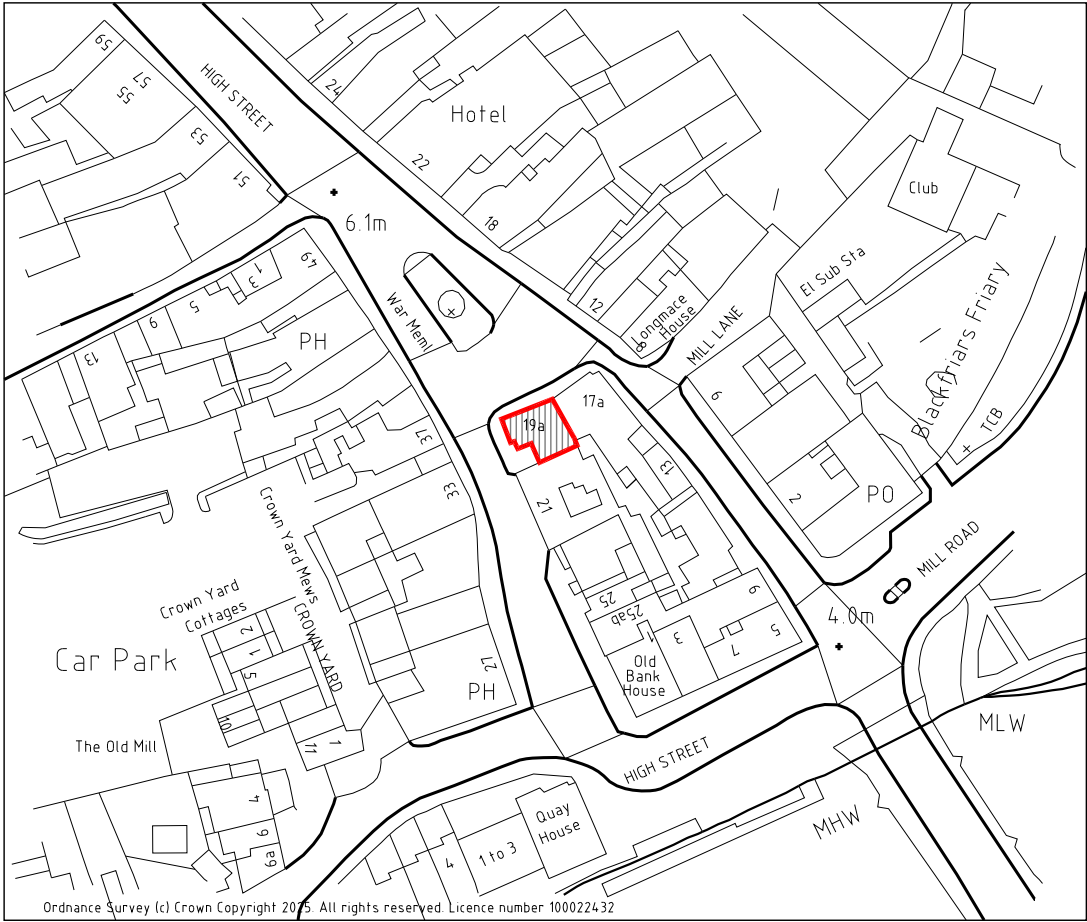

LOCATION PLAN
Sc. 1:1250

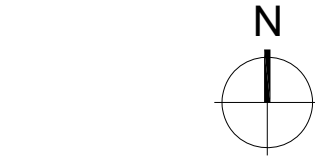

1:1250
25m 0 25m 50m

jjr designs Suite 6a, Church House, 94 Felpham Road, Felpham, West Sussex, PO22 7PG. TEL: 01243 822081
Architectural Services
Planning
Building Regs
On Site Supervision
Landscape Design

e-mail: info@jjrdesigns.com

Client:
MRS J JOYCE

Project:
19A HIGH STREET
ARUNDEL
BN18 9AD

Drawing Title:
LOCATION PLAN

Issue status:
Outline proposals ☐ Production information ☐ Scheme design ☐
Tender drawing ☐ Detail design ☐ Contract drawing ☐

Scale: 1:1250 @ A3	Drawn: R.Stefanski	Checked: R.Stefanski	Date: April 2026
Job No: 1720	Drawing No: PL 100	Revision:	