

COLOUR PALLETS

BUILDING COLOURS

F&B - Wimbourne White



- Painted rendered walls

F&B - Hague Blue



- Window frames, Doors, door frames and decorative brickwork

F&B - Off Black



- Building plinth

SIGNAGE COLOURS

F&B - Hague Blue




Gold Leaf



THE SWAN

Arundel

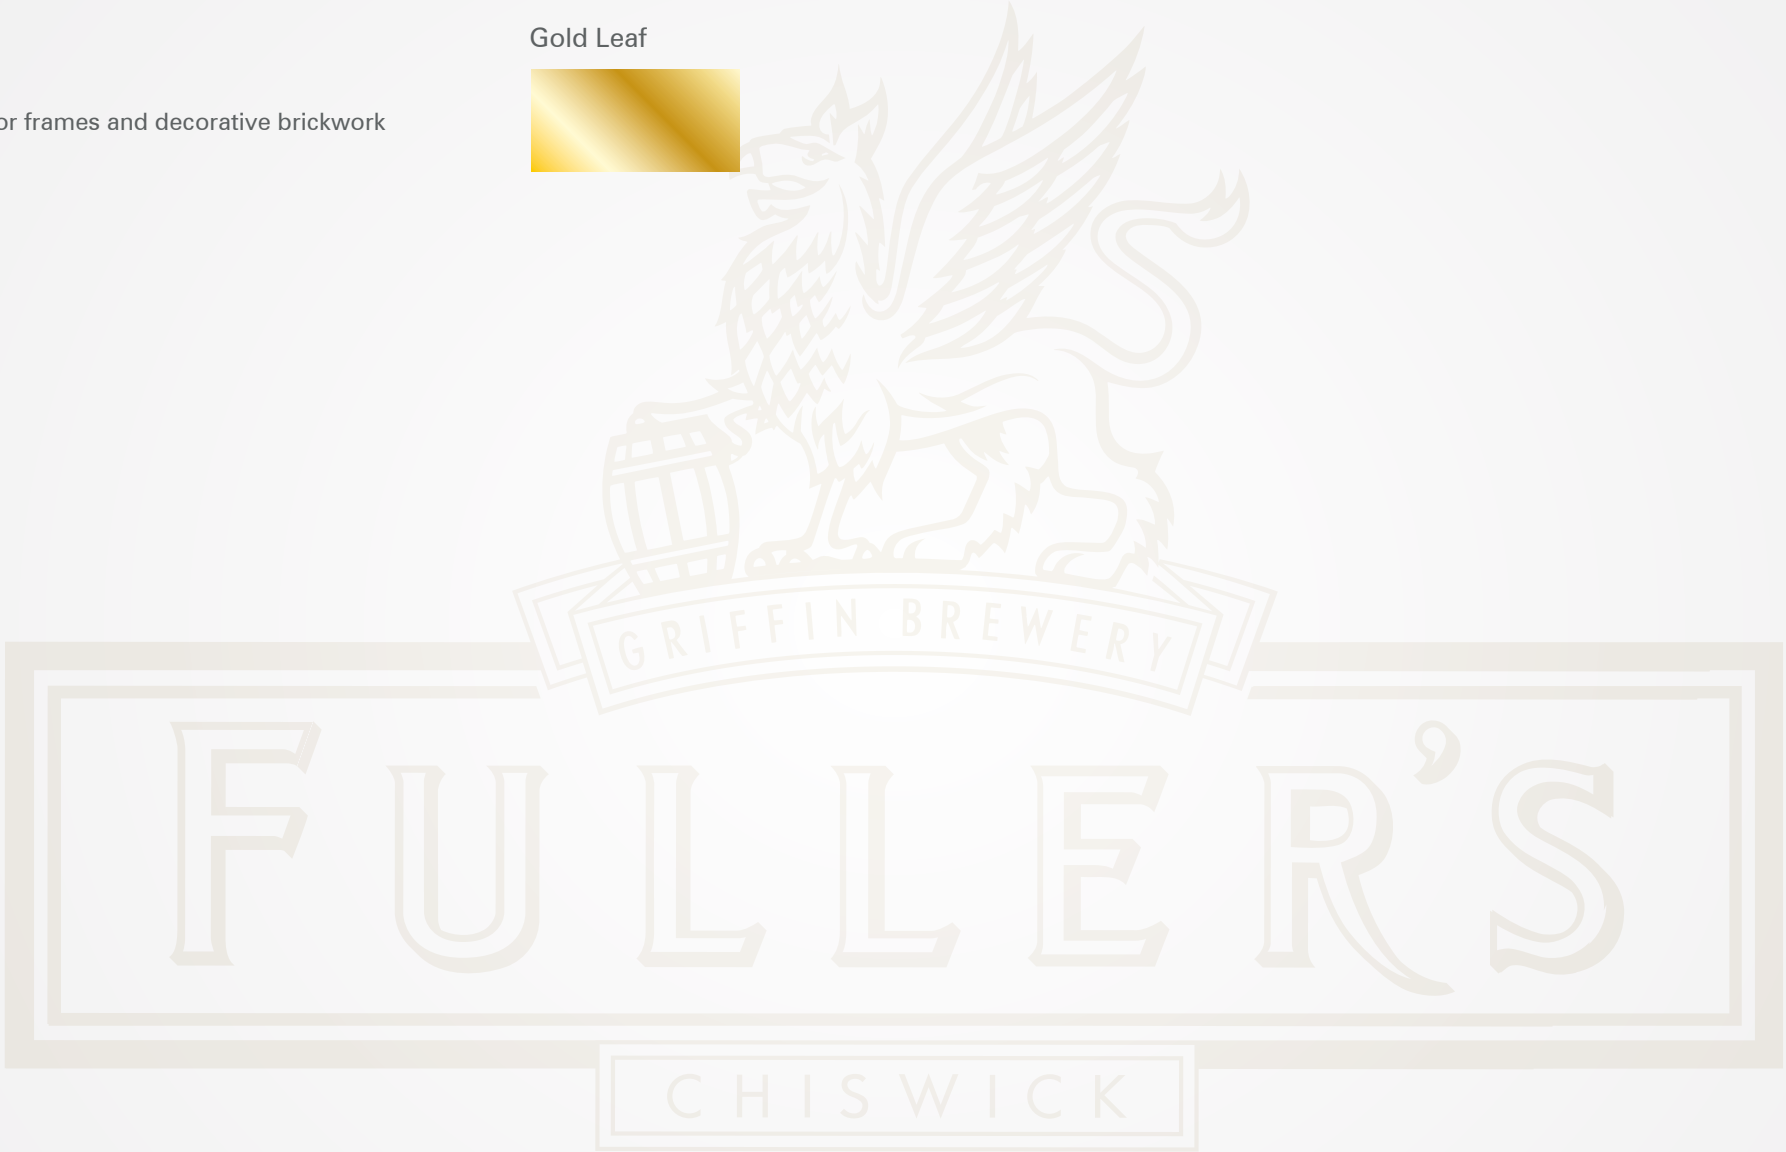

THE SWAN

Sign A1 -
1 No. signwritten house name to front elevation
with two LED floodlights.
Size: 1400mm wide
Scale: 1:20



Sign B -
2No. existing cartouches to be retained,
1 to be re-positioned with new LED floodlight
Size: 825mm
Scale: 1:20



Sign E -
2No. Brass
Menu holder.
Size: A3
Scale: 1:10

Sign C -
1 no. d/s accommodation panel fitted to the underside
of the retained existing pictorial sign and cartouche,
with new LED trough lights
Size: 900mm x 200mm
Scale: 1:10
**Decorators to paint existing wall bracket*

Existing



THE SWAN


Sign A2 -
1 No. signwritten house name to side elevation
with two LED floodlights.
Size: 1600mm wide
Scale: 1:20



Sign D -
1No. Signwritten displays in
Hague Blue direct to wall
Size: 1200mm x 1180mm
Scale: 1:20



Sign F -
8No. Brass
lanterns
Size: 380mm x 660mm
Scale: 1:10

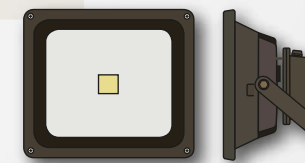

Sign H -
5No. LED floodlights
Scale: 1:10








PROPOSED ELEVATIONS



SCALE 1 : 100
SCALE 1 : 1
@A3

EXISTING ELEVATIONS

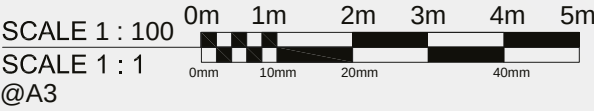

No. 25956pl01

Client Fullers

Created 06-02-18

Amend

Typeface Minion Pro

Issue 6

Project The Swan

Designer KT

Date

Colours

Black Gold Leaf Red PMS

Page 7 of 8

Location Arundel

Approved Julie R

Approved


Decorating

Wimbourne White Hague Blue Gold Leaf Off Black

This scheme is a visual representation of our signage proposal. Sizes, colours and physical attributes of the actual signage may vary due to the limitations of the manufacturing process. This document is the property of Omega Signs Ltd. and must not be passed on to third parties without prior consent. Any unauthorised use of this document will result in a design fee being charged. Copyright © Omega Signs 2017.

Omega Signs Limited
Newmarket Approach, Leeds, LS9 0RJ
T: 0113 240 3000 F: 0113 249 2228
E: info@omega-signs.co.uk
www.omega-signs.co.uk



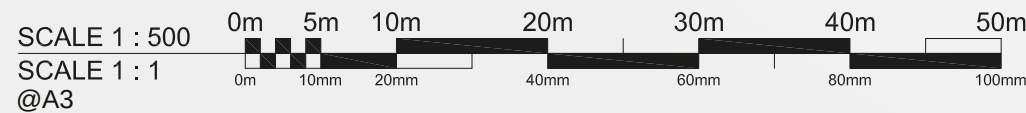

No. 25956pl01

Client Fullers

Created 06-02-18

Amend GG

Typeface Minion Pro

Issue 6

Project The Swan

Designer KT

Date 18-04-18

Colours

Black Gold Leaf Red PMS

Page 8 of 8

Location Arundel

Approved Julie R

Approved JR

Decorating

Wimbourne White Hague Blue Gold Leaf Off Black

This scheme is a visual representation of our signage proposal. Sizes, colours and physical attributes of the actual signage may vary due to the limitations of the manufacturing process. This document is the property of Omega Signs Ltd. and must not be passed on to third parties without prior consent. Any unauthorised use of this document will result in a design fee being charged. Copyright © Omega Signs 2017.

Omega Signs Limited
Newmarket Approach, Leeds, LS9 0RJ
T: 0113 240 3000 F: 0113 249 2228
E: info@omega-signs.co.uk
www.omega-signs.co.uk

