


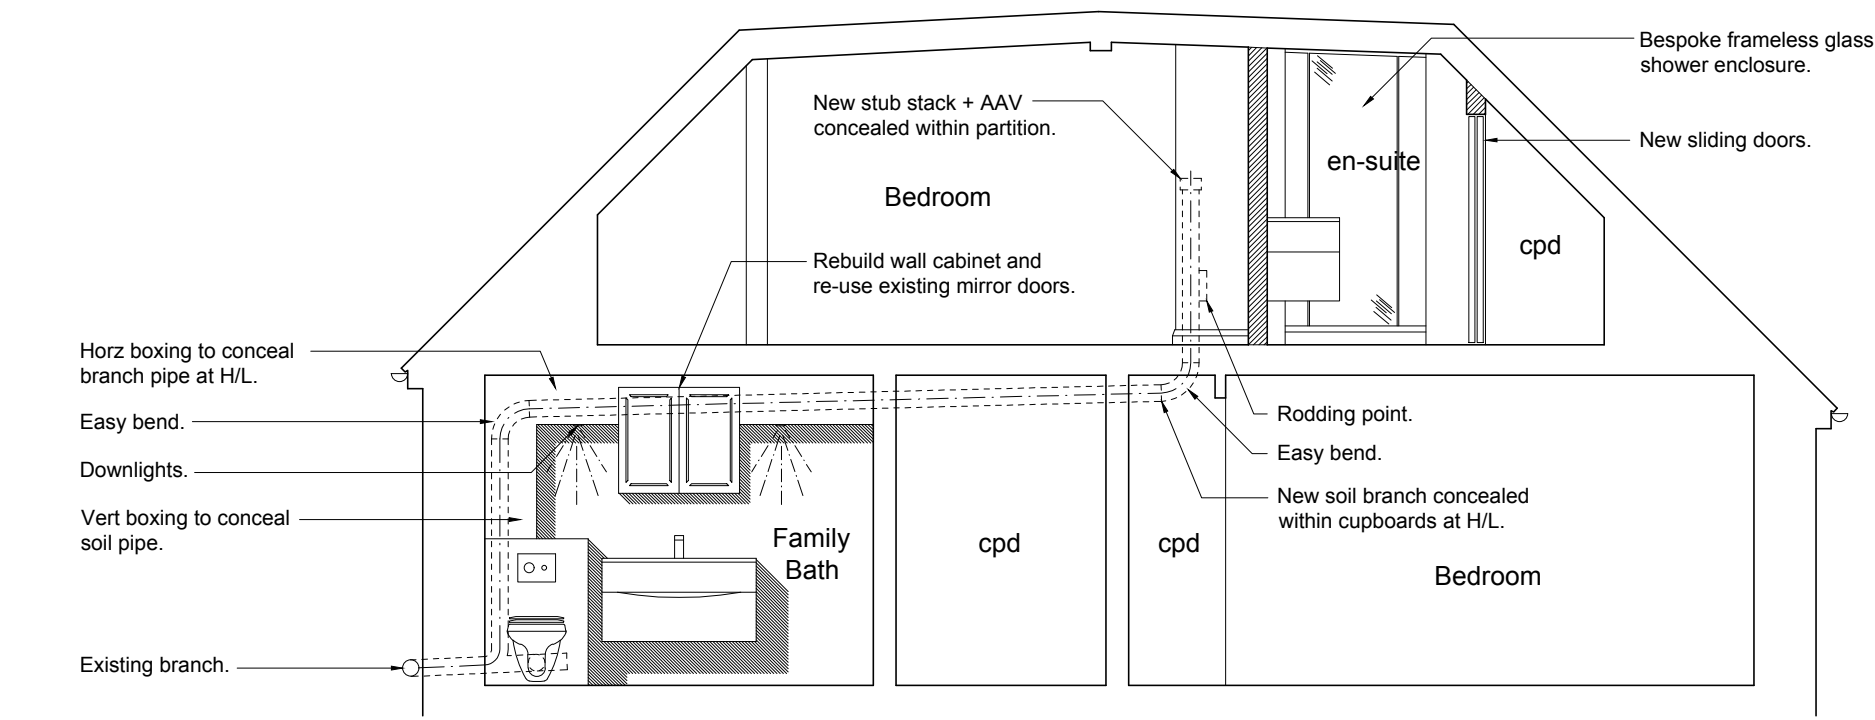

Proposed Section A-A
1:50 @ A3



Example of natural slate vent
n.t.s.

TO BE READ IN CONJUNCTION
WITH DRG REF. 0364 / 103.

client	project	drawing	date	drawn	drawing no	revision
Chris Thornton	New Garden Room & En-suite at The Old Brewery, 45-47 Tarrant St Arundel, BN18 9DJ	Proposed Section A-A	Feb 22	pd	0364 / 104	-
			scale	CAD file name:		
			1:50 @ A3			

No dimensions to be scaled from drawing except for planning purposes. The contractor should check all dimensions on site.

Peter Davey Ltd
construction consultants
49 Park Drive
Rustington
West Sussex BN16 3DY
Tel: 01903 773105
Mob: 07941 402217
Email: peterdavey67@btinternet.com