
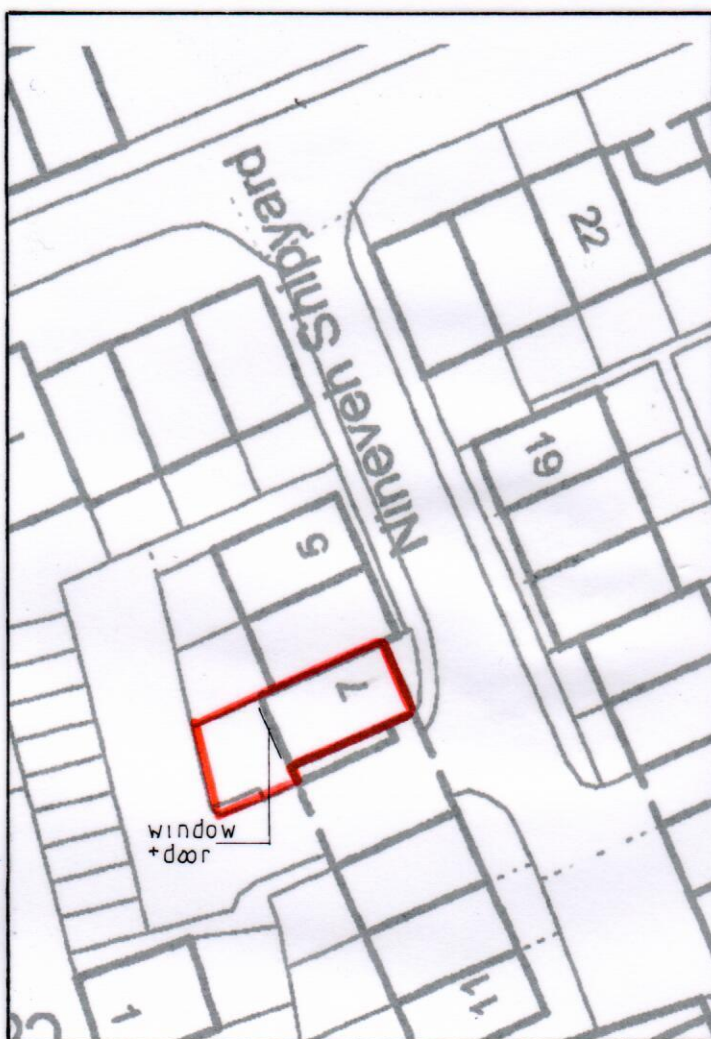


0m 10m 20m 30m

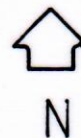

Site and Block Plan

Sussex Building Surveyors Ltd

01903 529583
adk@sussexbuildingsurveyors.com

7 Nineveh Shipyard,
Arundel, West Sussex.
BN18 9SU

External & Internal Alterations.

Site & Block Plan.

Scale: 1:500 Paper: A4

Date: March 2018

Drg No.: SBS/370/03

All dimensions to be checked on site.
Do not scale except for planning purposes.