


7 Nineveh Shipyard, Arundel, West Sussex.
Location Plan.
Ref: SBS/370

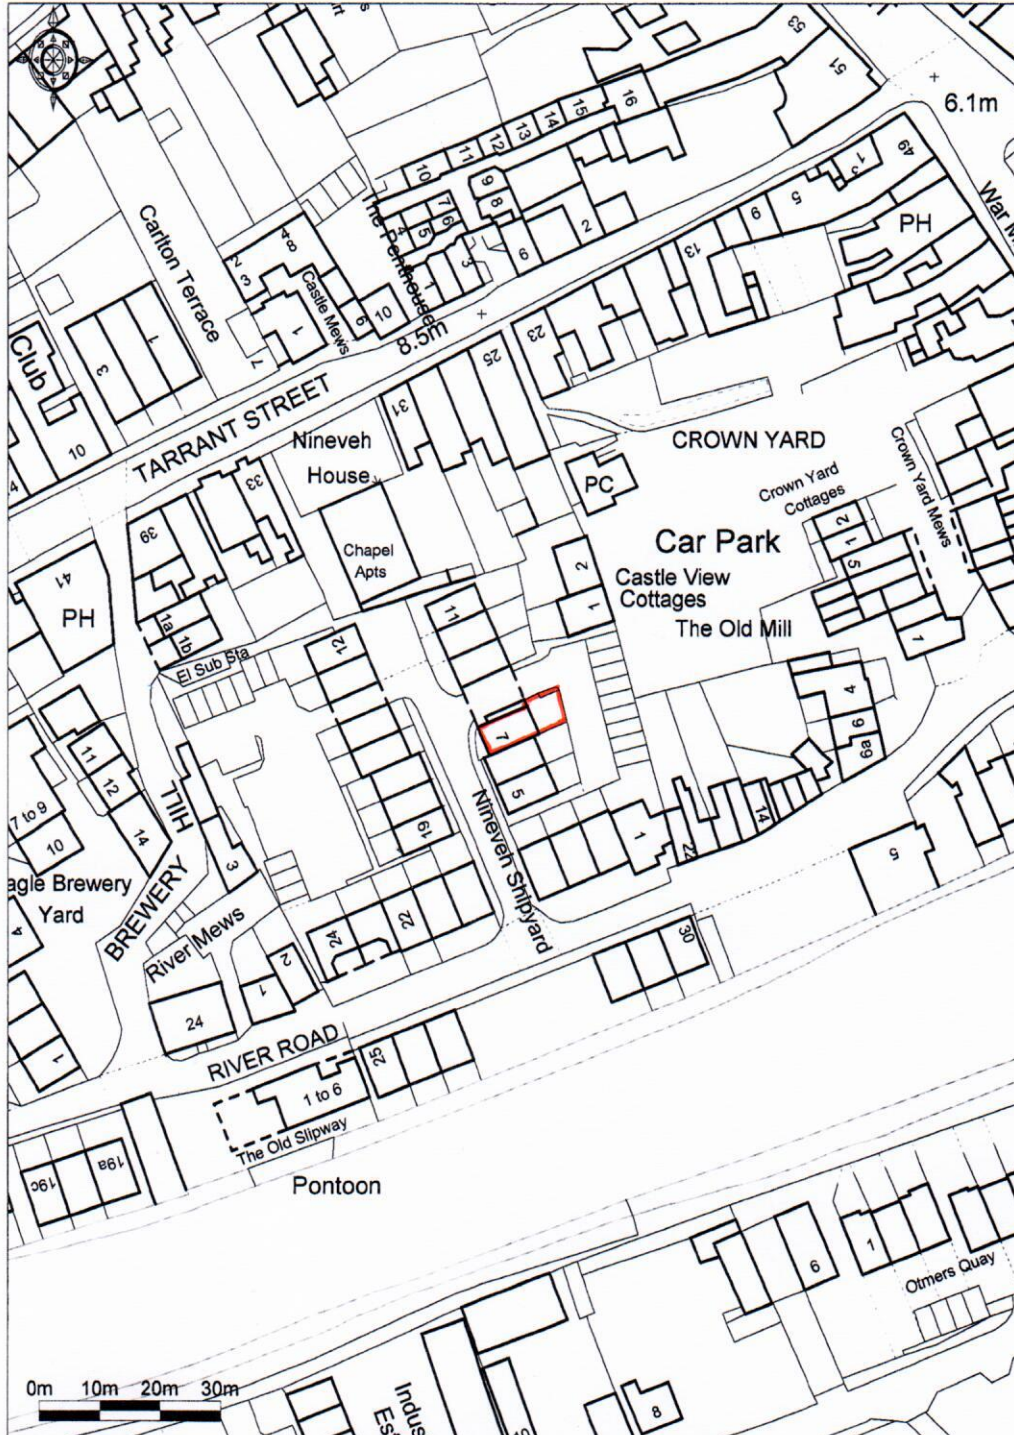

Promap

Ordnance Survey © Crown Copyright 2018. All rights reserved.
Licence number 100022432. Plotted Scale - 1:1250