




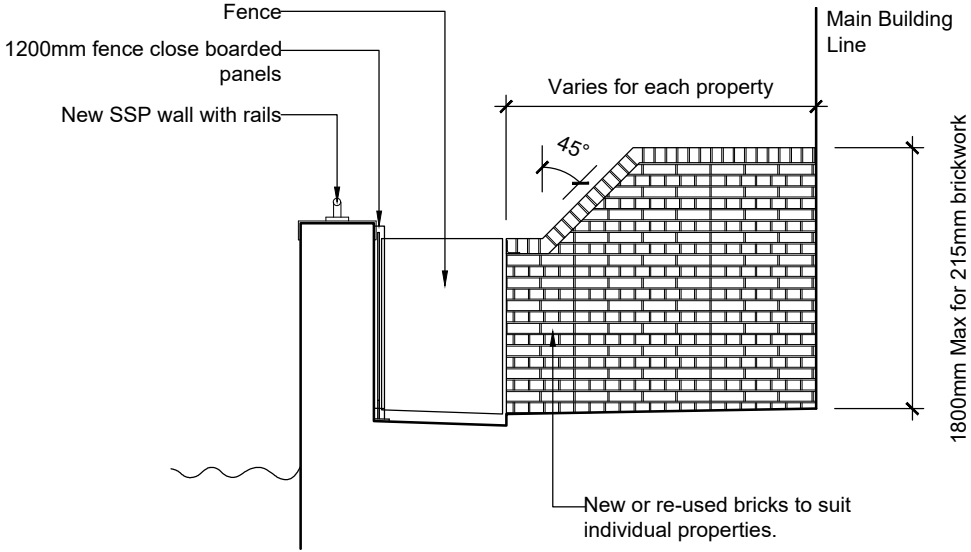


1 Boundary Wall 1
SCALE 1:50 @ A3
Plots 19A, 19B and 19C

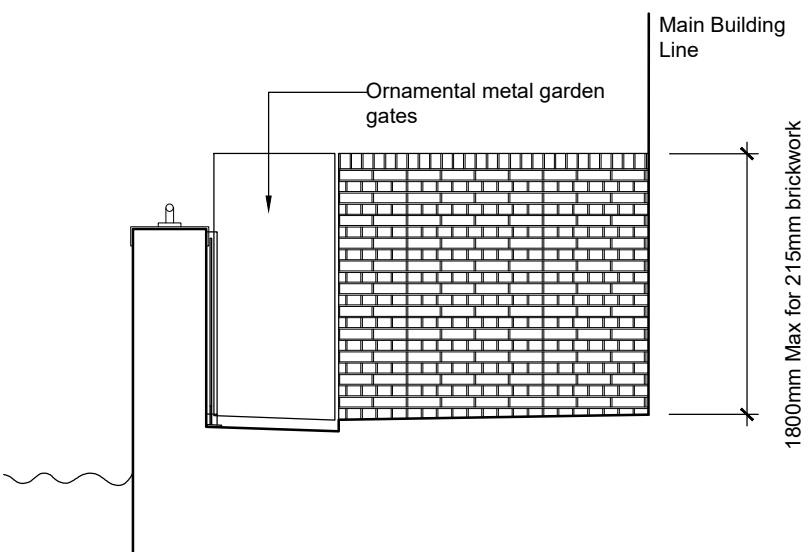



2 Boundary Wall 2
SCALE 1:50 @ A3
Plots 25, 27 and 29

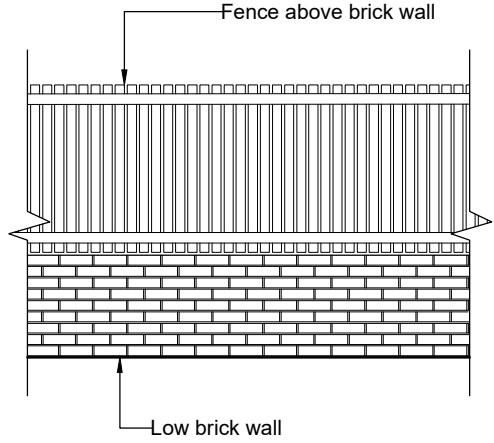

3 Boundary Wall 3
SCALE 1:50 @ A3
Plot 29

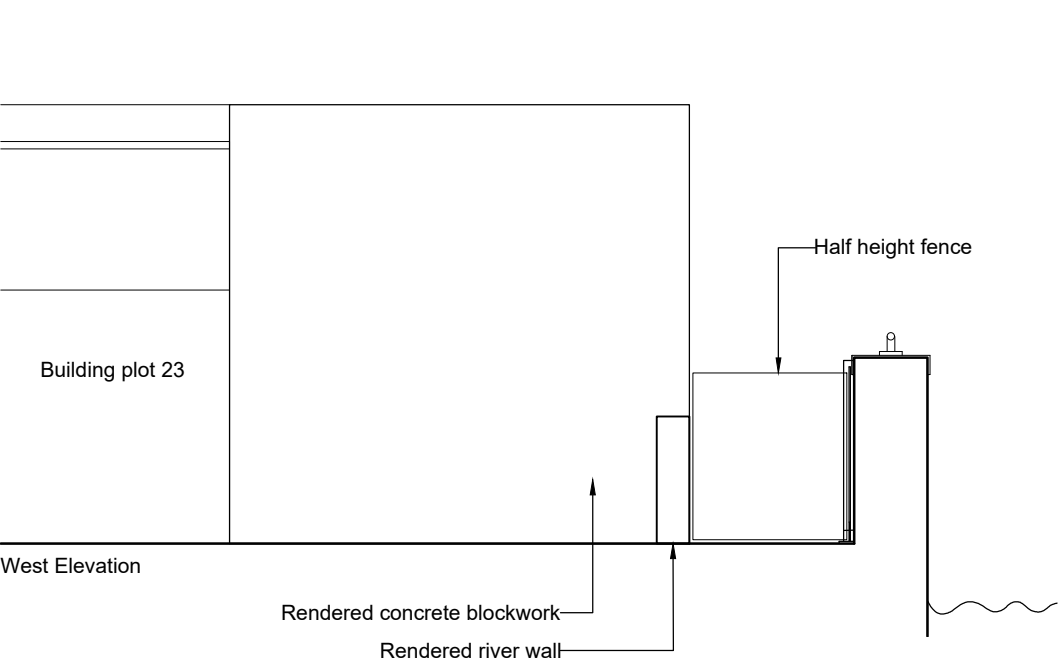

4 Outbuilding Elevations
SCALE 1:50 @ A3
Plot 21

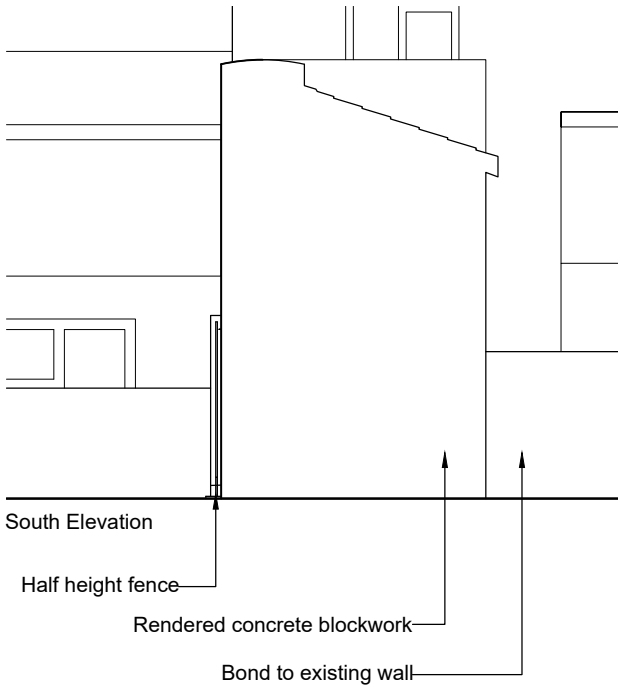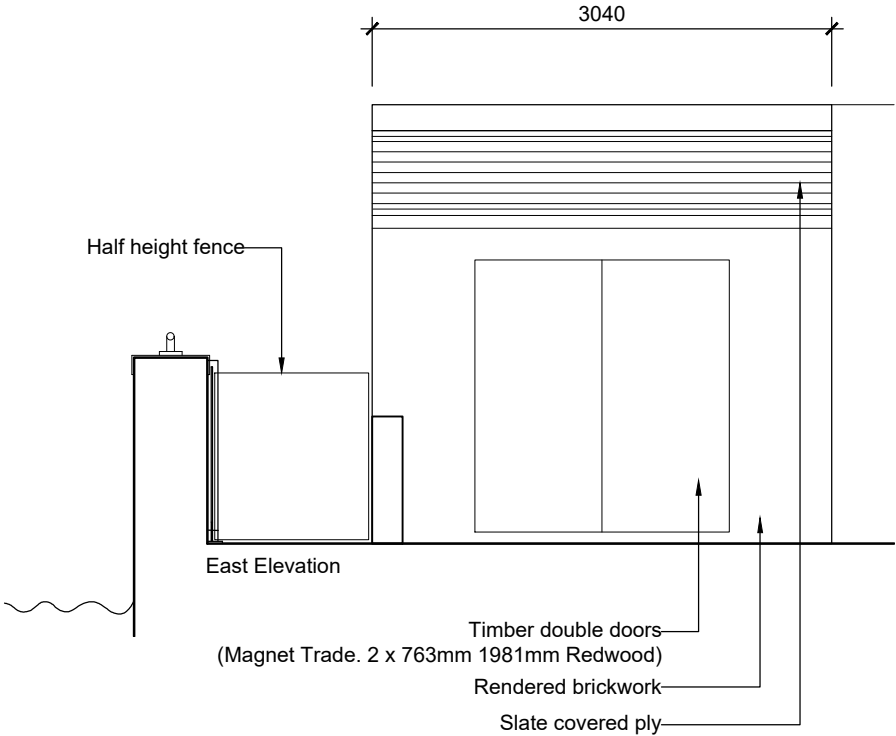

Client's Name	Environment Agency
Job Title	Arundel Tidal Defence Works

Drawing Title	Proposed Detail Elevation 1
Scale	1:50 @ A3

Drawn	Checked	Date
LG	SE	16.02.21
Job No	Drawing No	Rev
P1802	7	B
Status	PRELIMINARY	

B	01.03.21	Amendments from client's comments	LG	HJ
A	23.02.21	Amendments from comments	LG	HJ
Rev	Date	Revision Details	Dr	Ch

London: 76 Great Suffolk Street London, SE1 0BL
T 0207 928 2773 E london@ecearchitecture.com
Sussex: Brooklyn Chambers, 11 Goring Road Worthing, West Sussex, BN12 4AP
T 01903 248777 E sussex@ecearchitecture.com
Bristol: Westworks, Colston Tower Colston Street, Bristol, BS1 4XE
T 0117 214 1101 E bristol@ecewestworks.com
www.ecearchitecture.com

CAD Plot date: 10/03/2021 - 11:52:31