
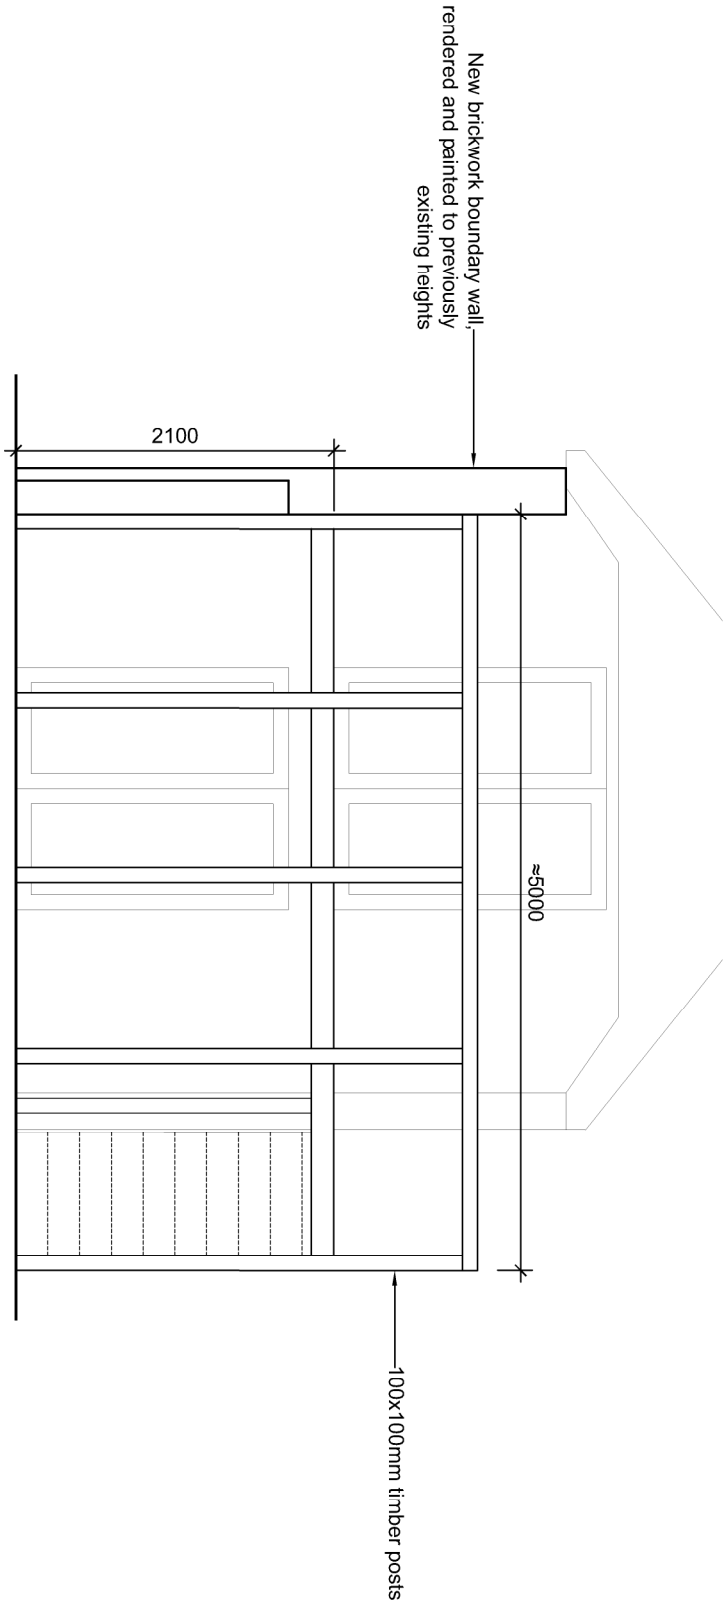
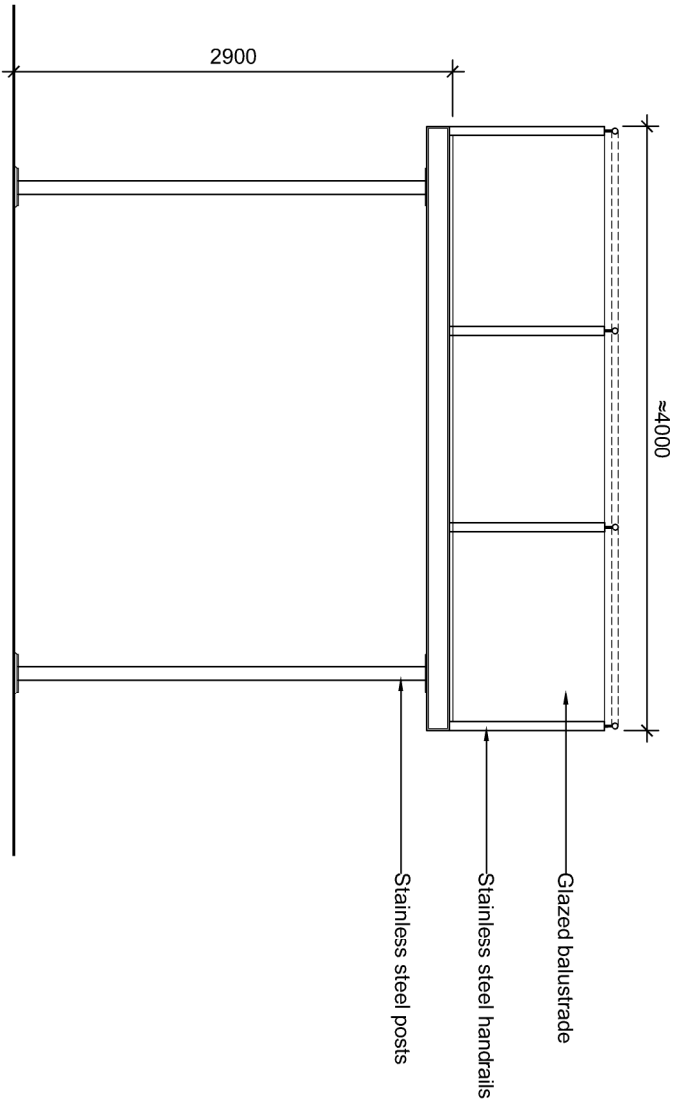
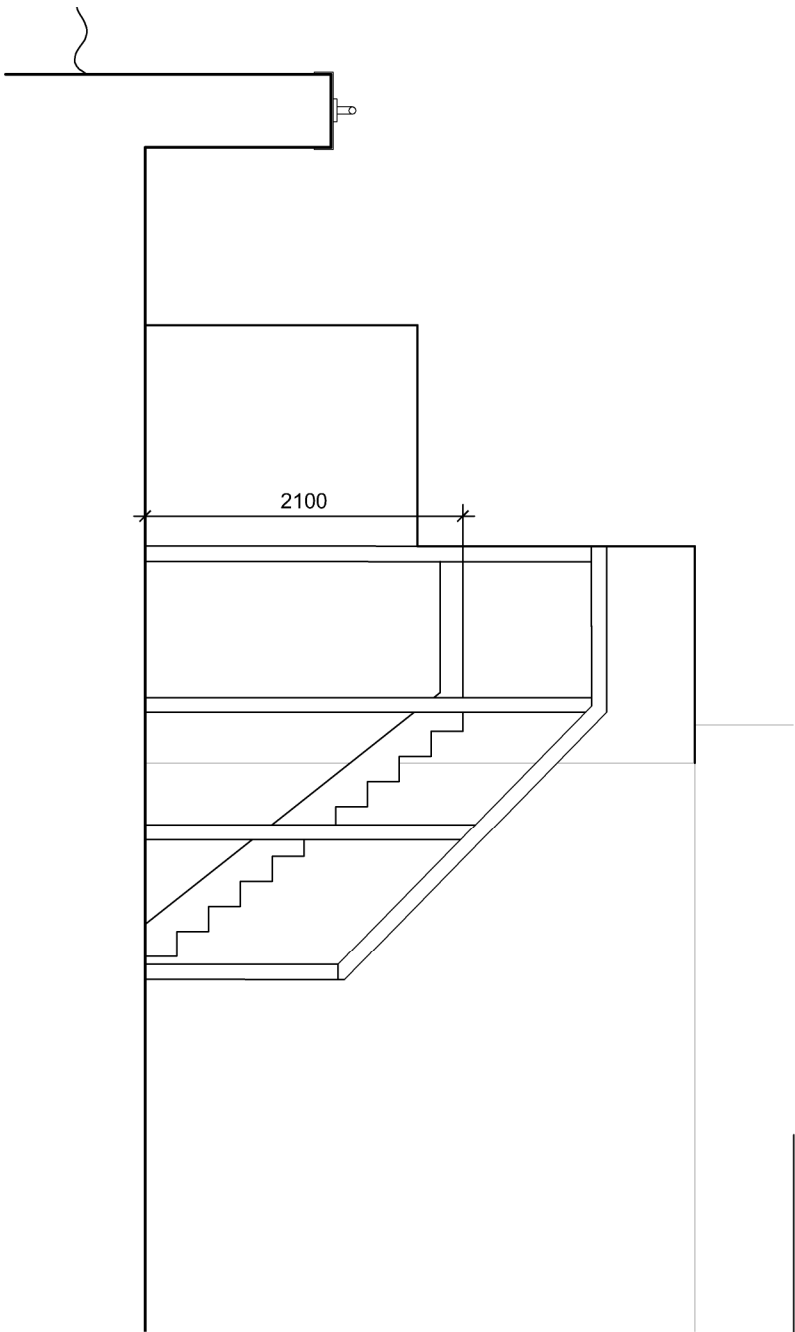


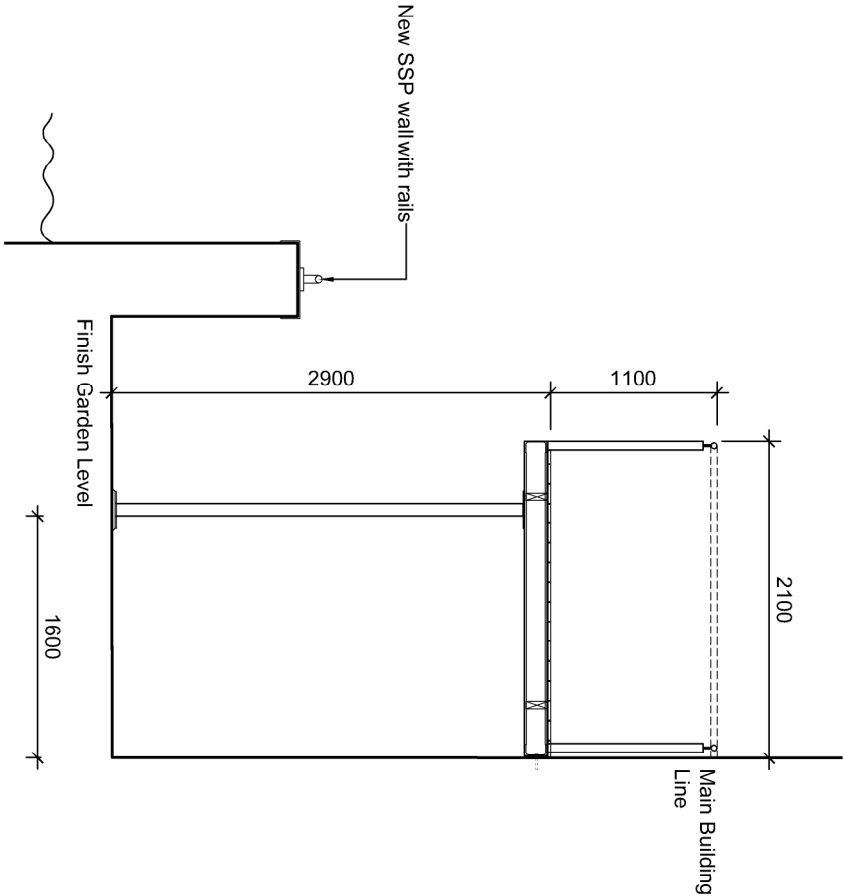

5 Typical Balcony Elevations

SCALE 1:50 @ A3
Plots 19A & 19B

6 Balcony Elevations

SCALE 1:50 @ A3
Plot 23A

Client's Name	Environment Agency
Job Title	Arundel Tidal Defence Works

Drawing Title	Proposed Detailed Elevation 2
Scale	1:50 @ A3
metres	2

Drawn	Checked	Date
LG	SE	16.02.21
Job No	Drawing No	Rev
P1802	8	C
Status	PRELIMINARY	

Rev	Date	Revision Details	Dr	Ch
C	10.03.21	Balcony dimensions amended	LG	HJ
B	01.03.21	Amendments from client's comments	LG	HJ
A	23.02.21	Amendments from comments	LG	HJ

London:	76 Great Suffolk Street London, SE1 0BL
Sussex:	T 0207 828 2773 E london@eceaarchitecture.com Broadlyn Chambers, 1 Goring Road Bognor Regis, West Sussex PO21 2JG
Bristol:	T 01803 248777 E sussex@eceaarchitecture.com Westworks, Colston Tower Colston Street, Bristol, BS1 4XE

