


Cemetery

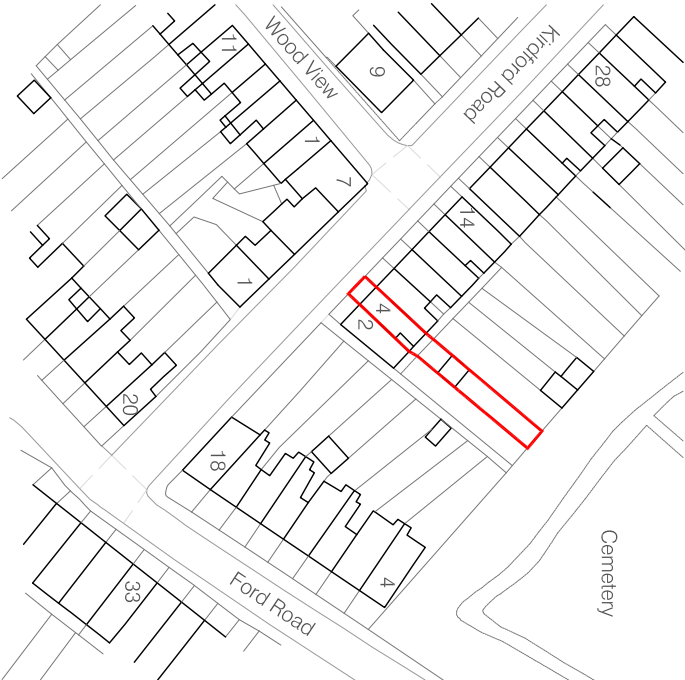

Location Plan: Scale 1:1250

0m 50m
Ordnance Survey (c) Crown Copyright 2021. All rights reserved. Licence number 100022432

notes

Permission is granted to scale from this drawing for the purpose of Local Authority Planning Approval only. In all other cases DO NOT scale from this drawing. Please contact this office for any additional information required.

Contractors, Sub-Contractors and Suppliers are to check all relevant dimensions, levels and details of the site and any existing buildings before commencing any shop drawings or building work. Any discrepancies should be reported to this office.

This drawing must be read in conjunction with all related drawings and documents relevant to this project, including those prepared by appointed consultants, specialists and sub-consultants etc.

This drawing is the copyright of RDV a Design

revisions

1	
---	--

RDV a Design

9 Oak End | Arundel | West Sussex
Tel: 01903 884013

project	4 Kirdford Road
	Arundel
	West Sussex

drawing

Location Plan and Block Plan

As Existing

scale	date	
1:200 1:1250 @ A3	October 2021	
job no	drawing no	rev
21226	00.01	-

DISTRICT COUNCIL