

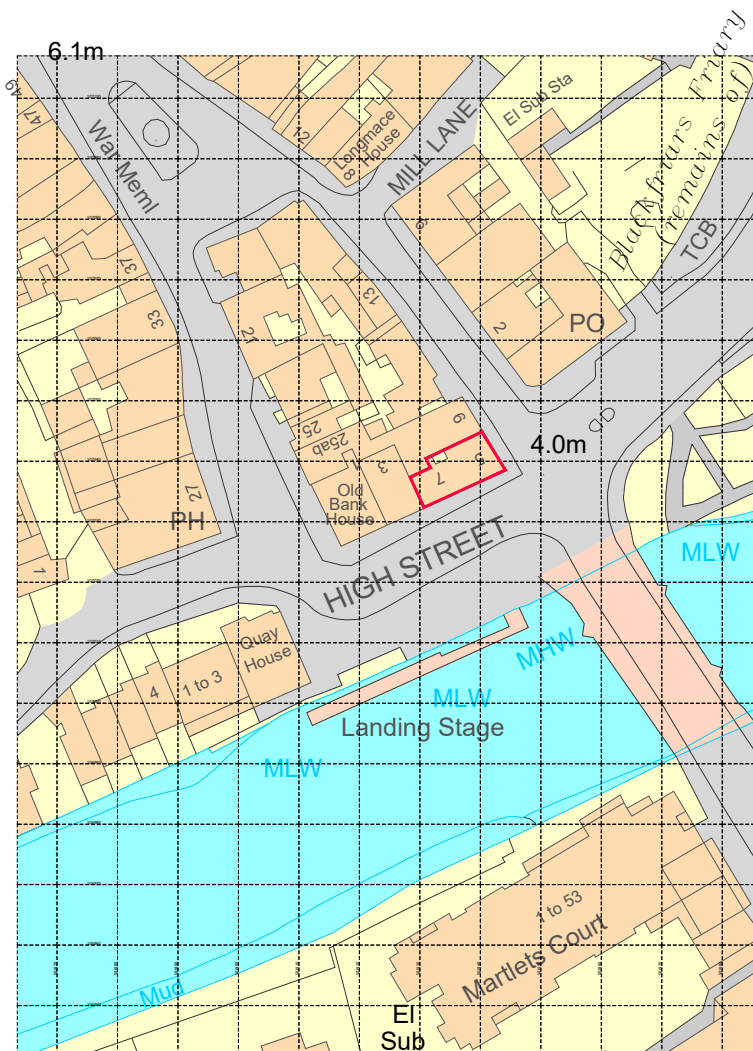


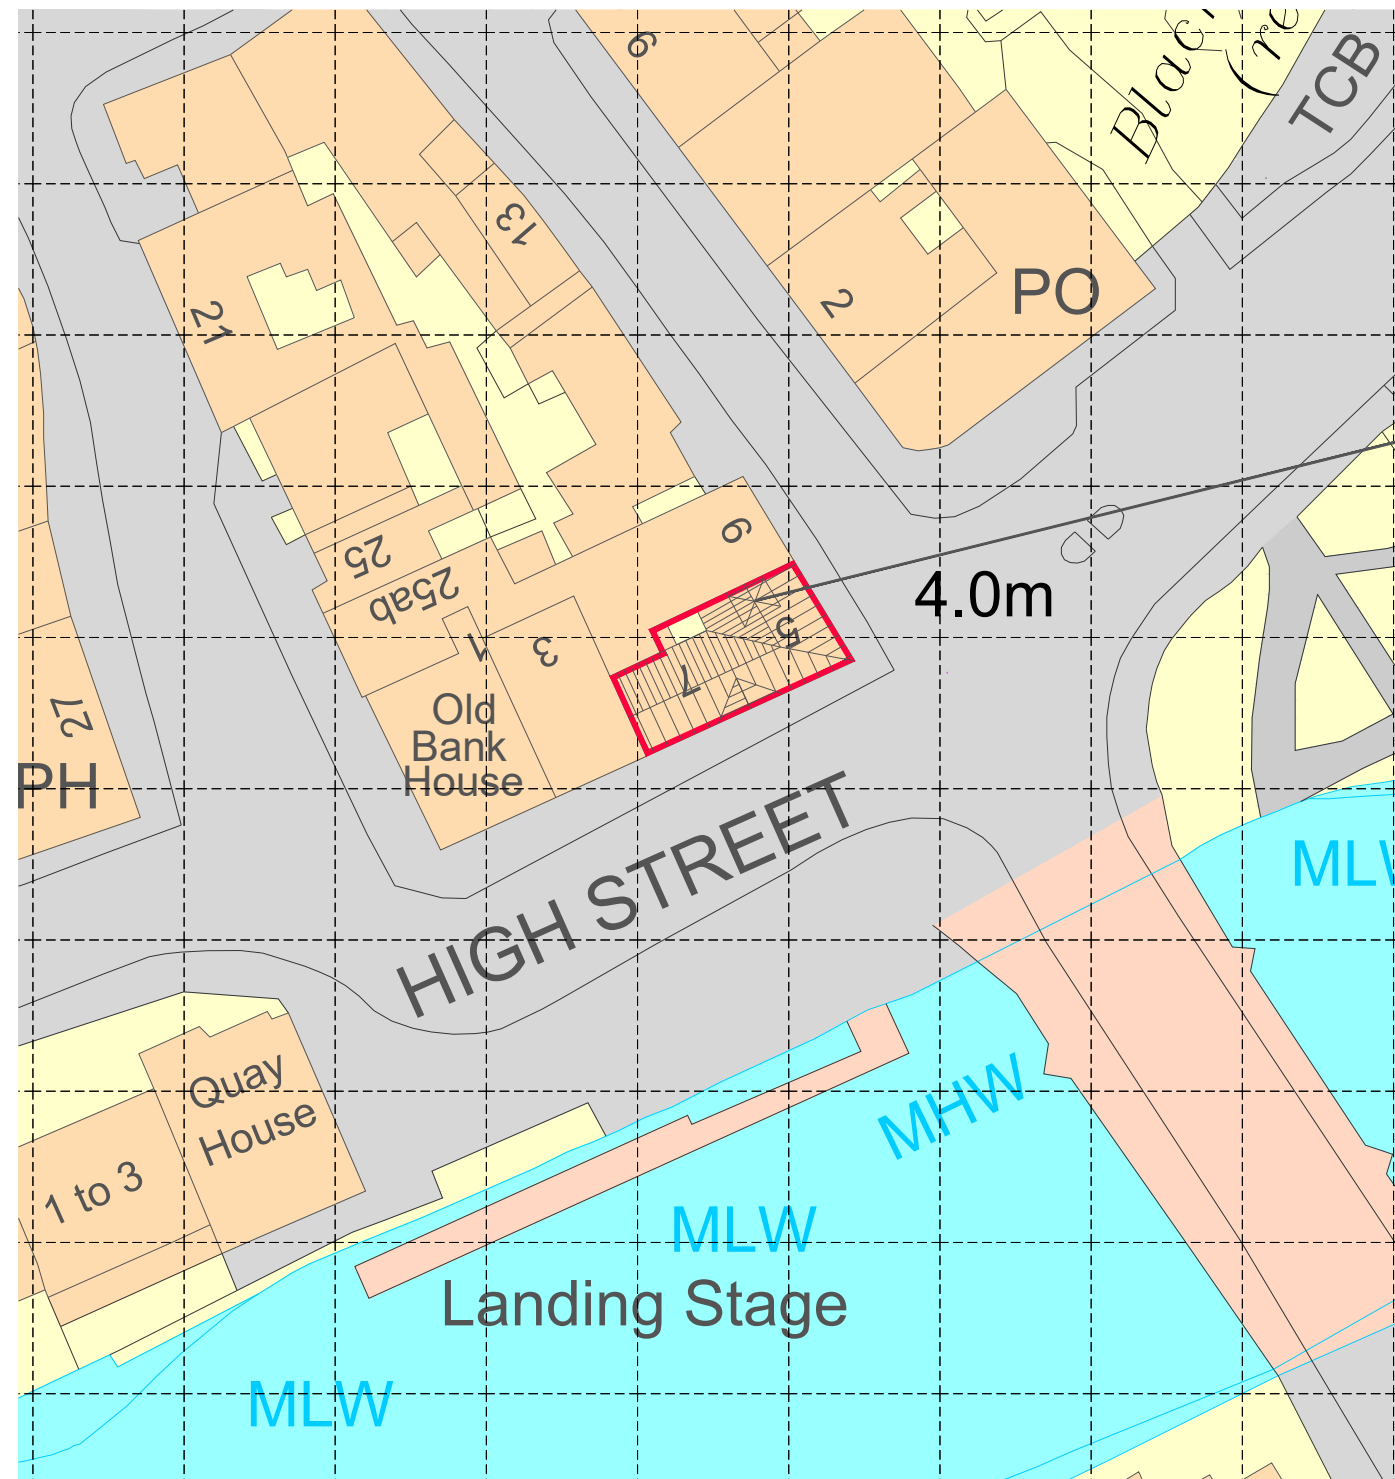

Ordnance Survey, (c) Crown Copyright 2026. All rights reserved. Licence number 100022432

Location Plan 1:1250

10m grid

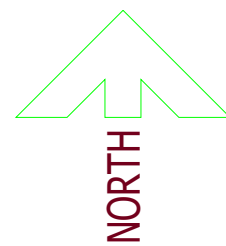

Site Plan 1:500

10m grid

Site and Location Plans

April 2026 1:1250 & 1:500
CAD file name: Arundel Construction.dwg