




Location Plan 78 Mavtravers Street Arundel - indicates extent of ownership  
Scales 1:1,250 @ A3

Key



Denotes subject

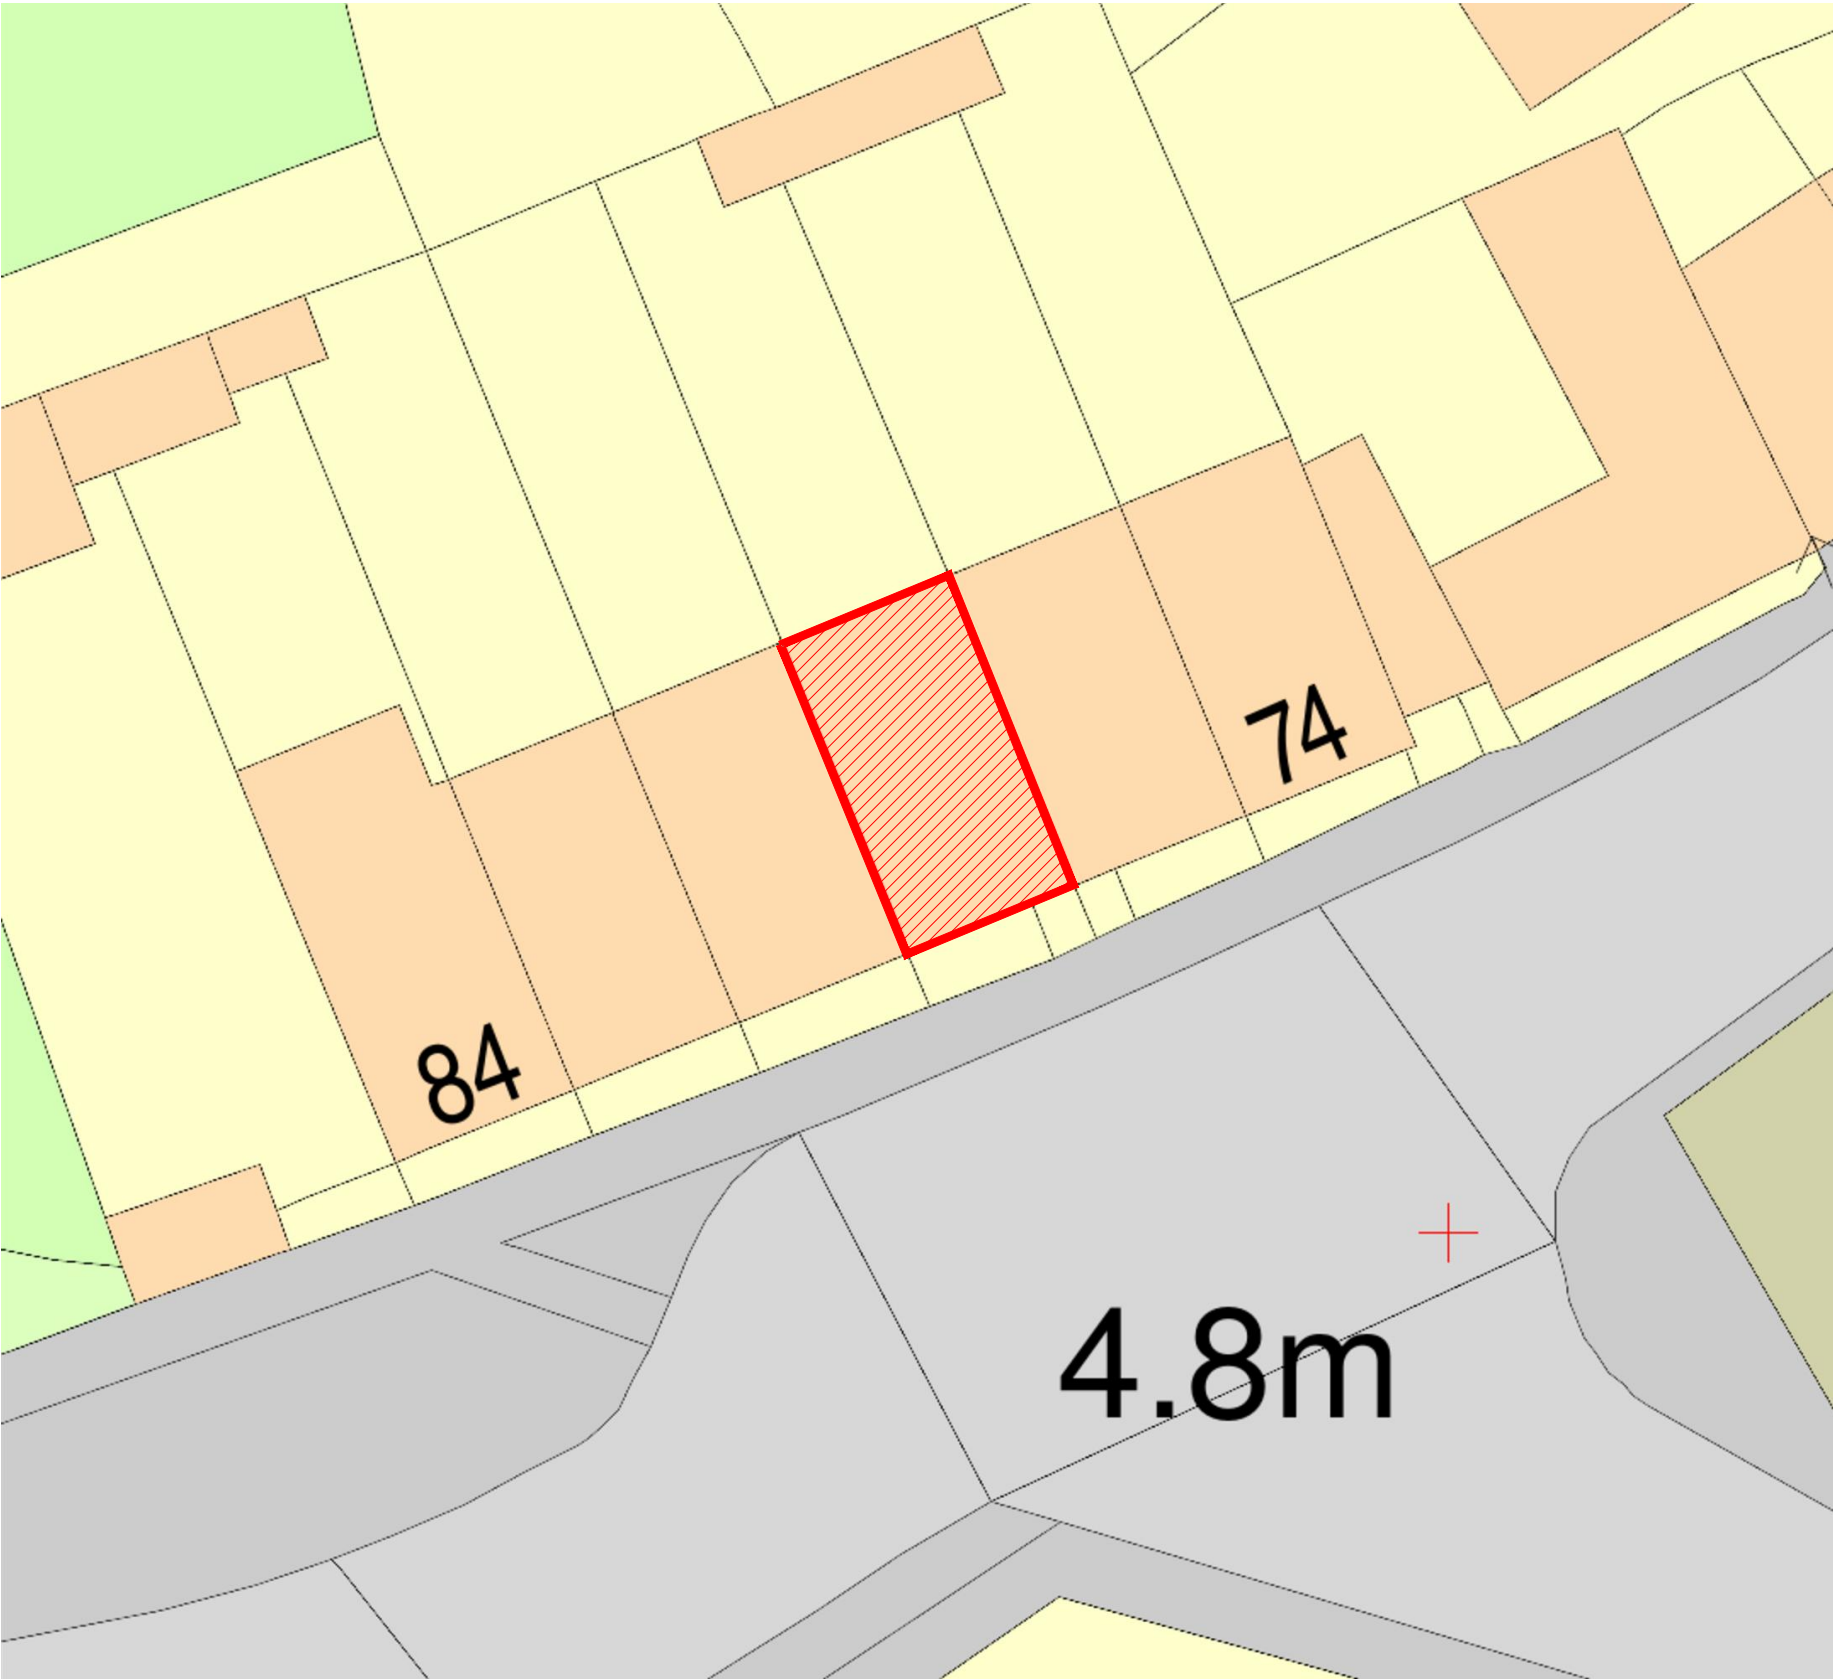

Block Plan 78 Mavtravers Street Arundel - indicates building footprint  
Scales 1:200 @ A3

**BIL ARCHITECTURE**  
70 Tressillian Road  
London SE4 1YD  
020 8692 7751

|   |   |               |      |          |      |                        |                                                                        |  |  |  |  |  |  |                            |                            |                    |
|---|---|---------------|------|----------|------|------------------------|------------------------------------------------------------------------|--|--|--|--|--|--|----------------------------|----------------------------|--------------------|
| <div>NOTES</div> <div>Copyright Rolfe Judd Ltd</div> <div><div>1</div><div>The Contractor must check and confirm all dimensions</div></div> <div><div>2</div><div>All discrepancies must be reported and resolved by the Architect before works commence</div></div> <div><div>3</div><div>This drawing is not to be scaled</div></div> <div><div>4</div><div>All work and materials to be in accordance with current applicable Statutory Legislation and to comply with all relevant Codes of Practice and British Standards</div></div> | <div>Scale</div> <div>This scale is 6cm in length when printed at the size shown in the title</div> <div><div><div>0</div><div>1</div><div>2</div><div>3</div><div>4</div><div>5</div><div>6cm</div></div></div> <div>North Point</div> | Rev continued | Date | Revision | Date | Client<br>Rebecca Gray | Drawing<br>Location Plan<br>Block Plan                                 |  |  |  |  |  |  |                            |                            |                    |
|   |   |               |      |          |      |                        |                                                                        |  |  |  |  |  |  |                            |                            |                    |
|   |   |               |      |          |      |                        |                                                                        |  |  |  |  |  |  |                            |                            |                    |
|   |   |               |      |          |      |                        | Project<br>78 Maltravers Street<br>Arundel<br>Replacement sash windows |  |  |  |  |  |  | Scale<br>1:1250 1:200 @ A3 | Date<br>Apr 21             | Status<br>Planning |
|   |   |               |      |          |      |                        |                                                                        |  |  |  |  |  |  | Job Number<br>-            | Drawing Number<br>A(20)L01 | Revision<br>-      |