
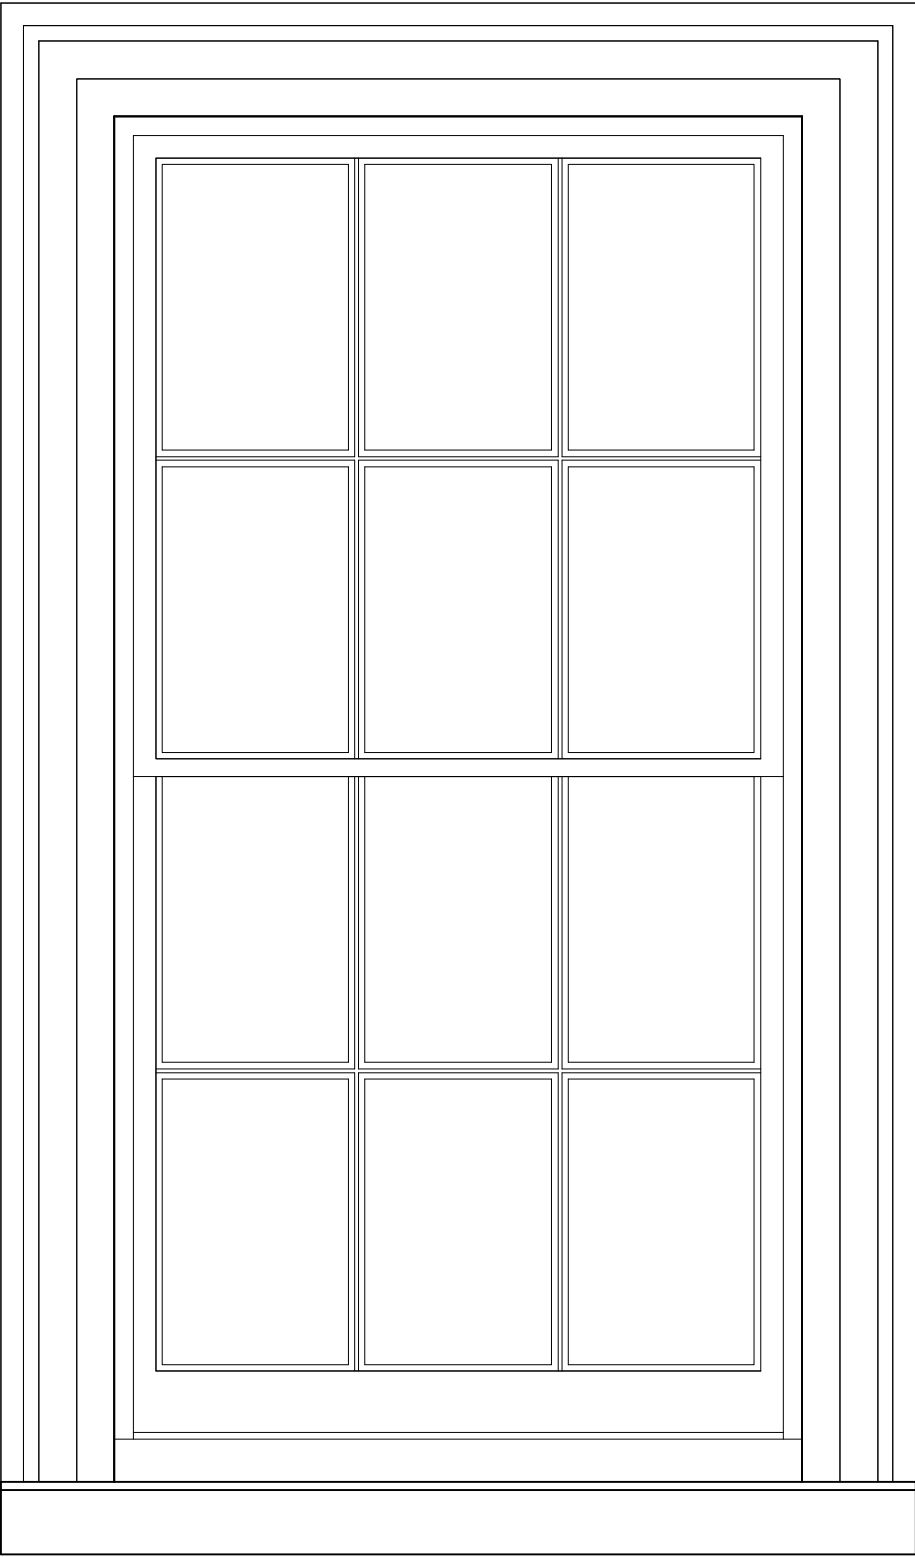


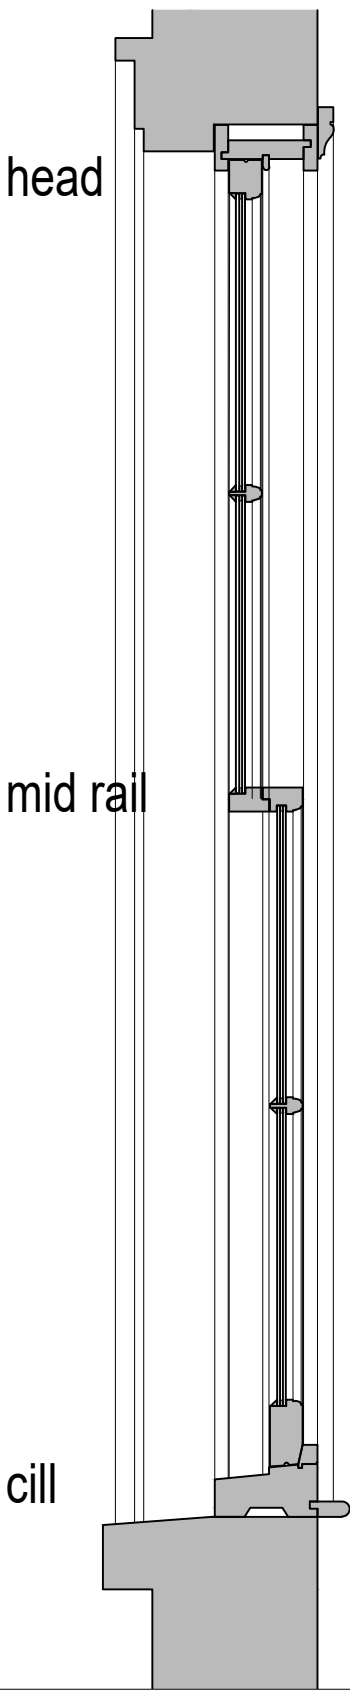

Elevation Front - Ground Floor

Windows to be constructed from HW / Accoya
to be primed and painted

The precise extent of the visible timber frame
within the existing opening shown is approximate
and will be subject to final site dimensions

Minimum width applied mullion detail
over double glazed unit 4-4-4

Replacement traditional sash windows designed to
replicate existing

Existing window opening to be
retained unaltered

Existing sill to be retained unaltered

BIL ARCHITECTURE

70 Tressillian Road
London SE4 1YD
020 8692 7751

- NOTES
- Copyright Rolfe Judd Ltd
- 1 The Contractor must check and confirm all dimensions
 - 2 All discrepancies must be reported and resolved by the Architect before works commence
 - 3 This drawing is not to be scaled
 - 4 All work and materials to be in accordance with current applicable Statutory Legislation and to comply with all relevant Codes of Practice and British Standards

Scale

This scale is 6cm in length when printed at the size shown in the title

0 1 2 3 4 5 6cm

North Point

Rev continued

Date

Revision
A Re submitted

Date
07.04.21

Client
Rebecca Gray

Drawing
Typical detailed elevation
and section

Project
78 Maltravers Street
Arundel
Replacement sash windows

Scale
1:10 @ A3

Date
Feb 21

Status
Planning

Job Number
-

Drawing Number
A(20)D01

Revision
A