


Planning Issue Only

All dimensions, construction details and specification details contained on this drawing are for planning purposes only. All are to be checked and agreed on site with Client / Building Inspector as applicable prior to construction.

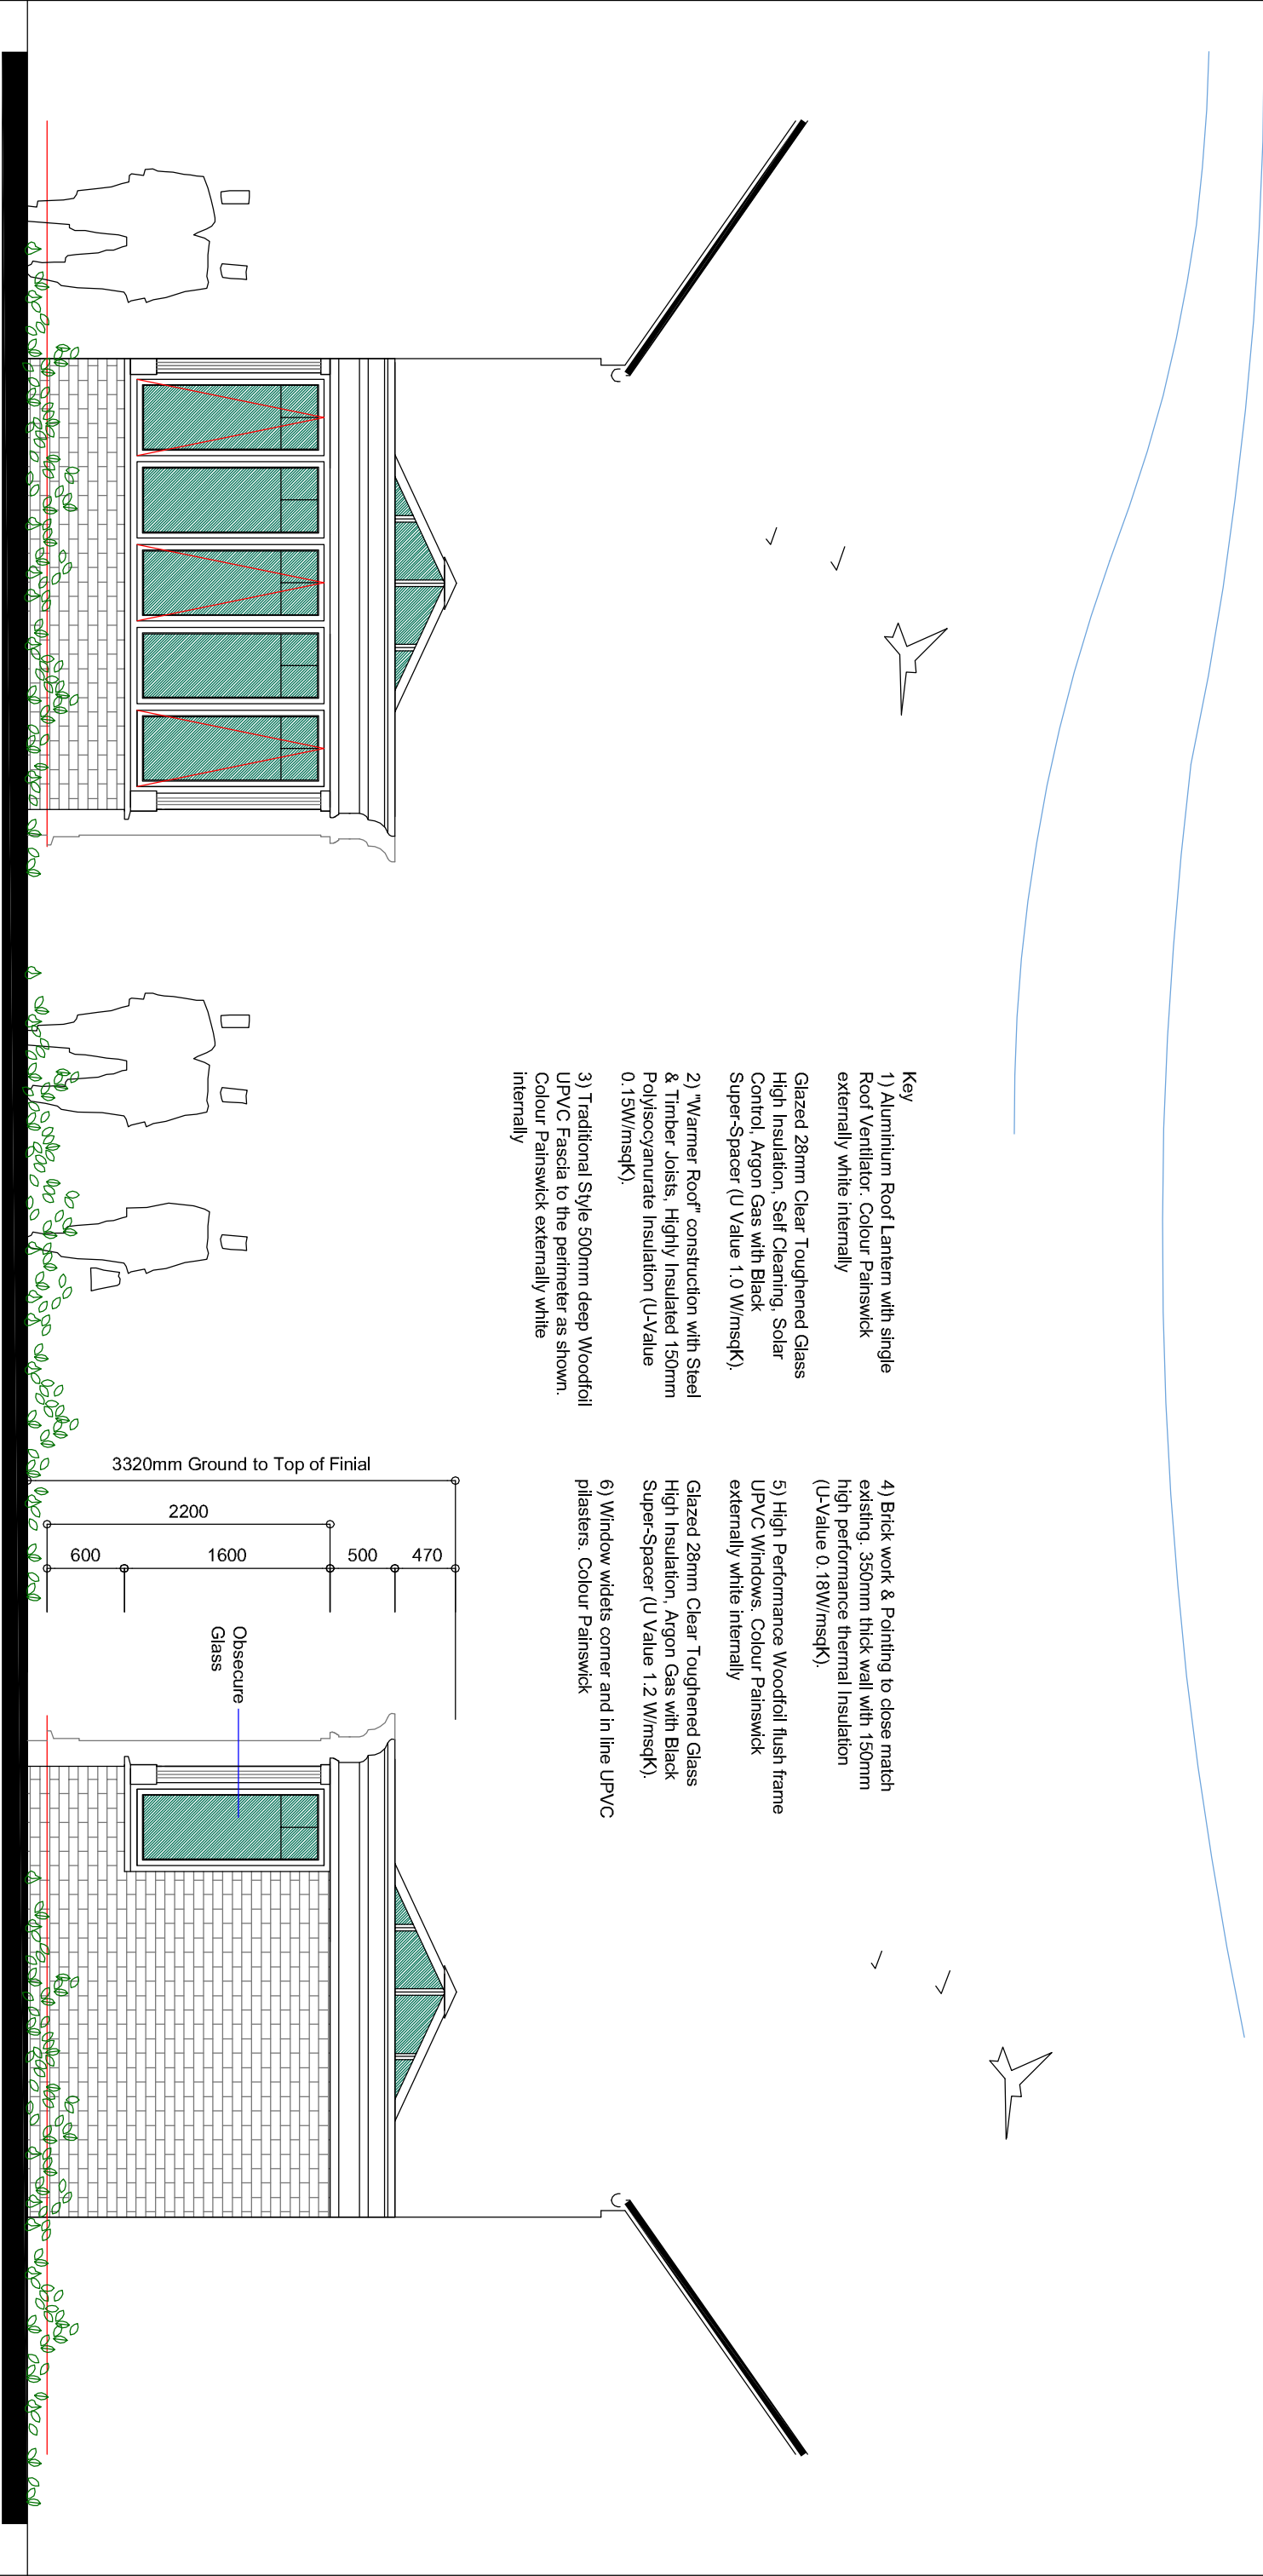

Proposed Side Elevation 1:50

PLEASE NOTE: ALL DIMENSIONS SHOWN ON THIS DRAWING ARE EXTERNAL DIMENSIONS (UNLESS SPECIFIED OTHERWISE).

PLEASE NOTE: THIS DESIGN IS FOR PRICING PURPOSES ONLY - ALL DETAILS AND DIMENSIONS ARE SUBJECT TO CHECKING AGAINST THE SURVEYORS FULL SITE SURVEY.

Client / Project Title
Mr & Mrs Dempsey, WHITE COTTAGE,
32 KING STREET, ARUNDEL, BN18 9BW

Drawing Title
ALTERATIONS & EXTENSION TO CREATE NEW
ORANGERY TO REAR OF EXISTING PROPERTY

Drawing Number
06 - PROPOSED
SIDE ELEVATIONS

Revision
B

Scale
1:50

Date
10.04.26