


Planning Issue Only

All dimensions, construction details and specification details contained on this drawing are for planning purposes only. All are to be checked and agreed on site with Client / Building Inspector as applicable prior to construction.

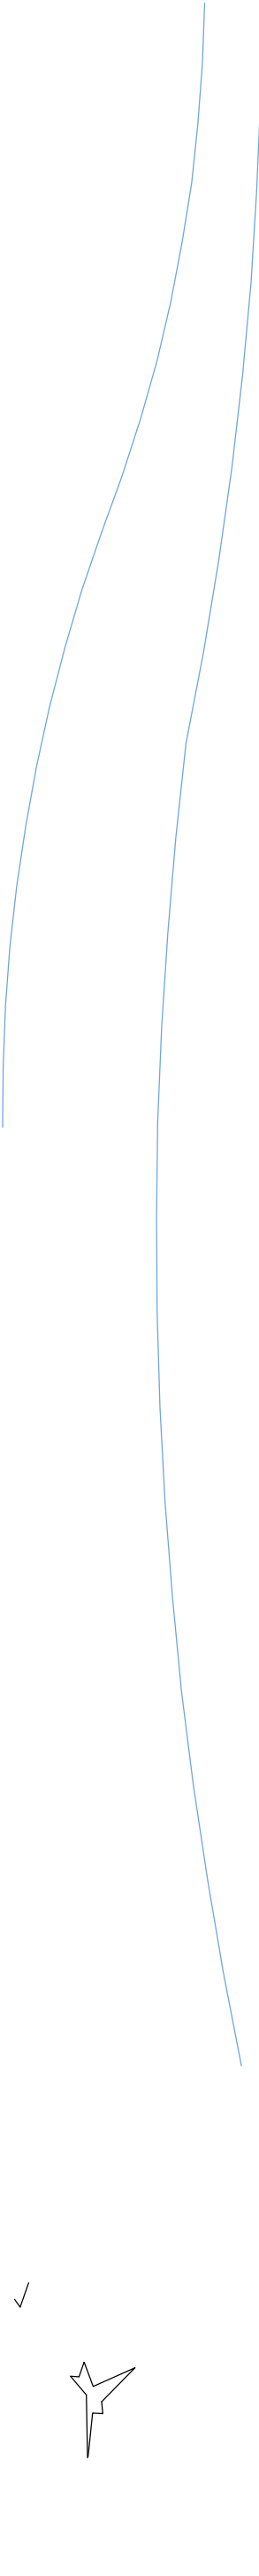

Key

1) Aluminium Roof Lantern with single Roof Ventilator. Colour Painswick externally white internally

Glazed 28mm Clear Toughened Glass High Insulation, Self Cleaning, Solar Control, Argon Gas with Black Super-Spacer (U Value 1.0 W/msqk),

2) "Warmer Roof" construction with Steel & Timber Joists, Highly Insulated 150mm Polysocyanurate Insulation (U-Value 0.15W/msqk).


3) Traditional Style 500mm deep Woodroll UPVC Fascia to the perimeter as shown. Colour Painswick externally white internally

4) Brick work & Pointing to close match existing. 350mm thick wall with 150mm high performance thermal Insulation (U-Value 0.18W/msqk).

5) High Performance Woodroll flush frame UPVC Windows. Colour Painswick externally white internally

Glazed 28mm Clear Toughened Glass High Insulation, Argon Gas with Black Super-Spacer (U Value 1.2 W/msqk),

6) Window widelets corner and in line UPVC pilasters. Colour Painswick

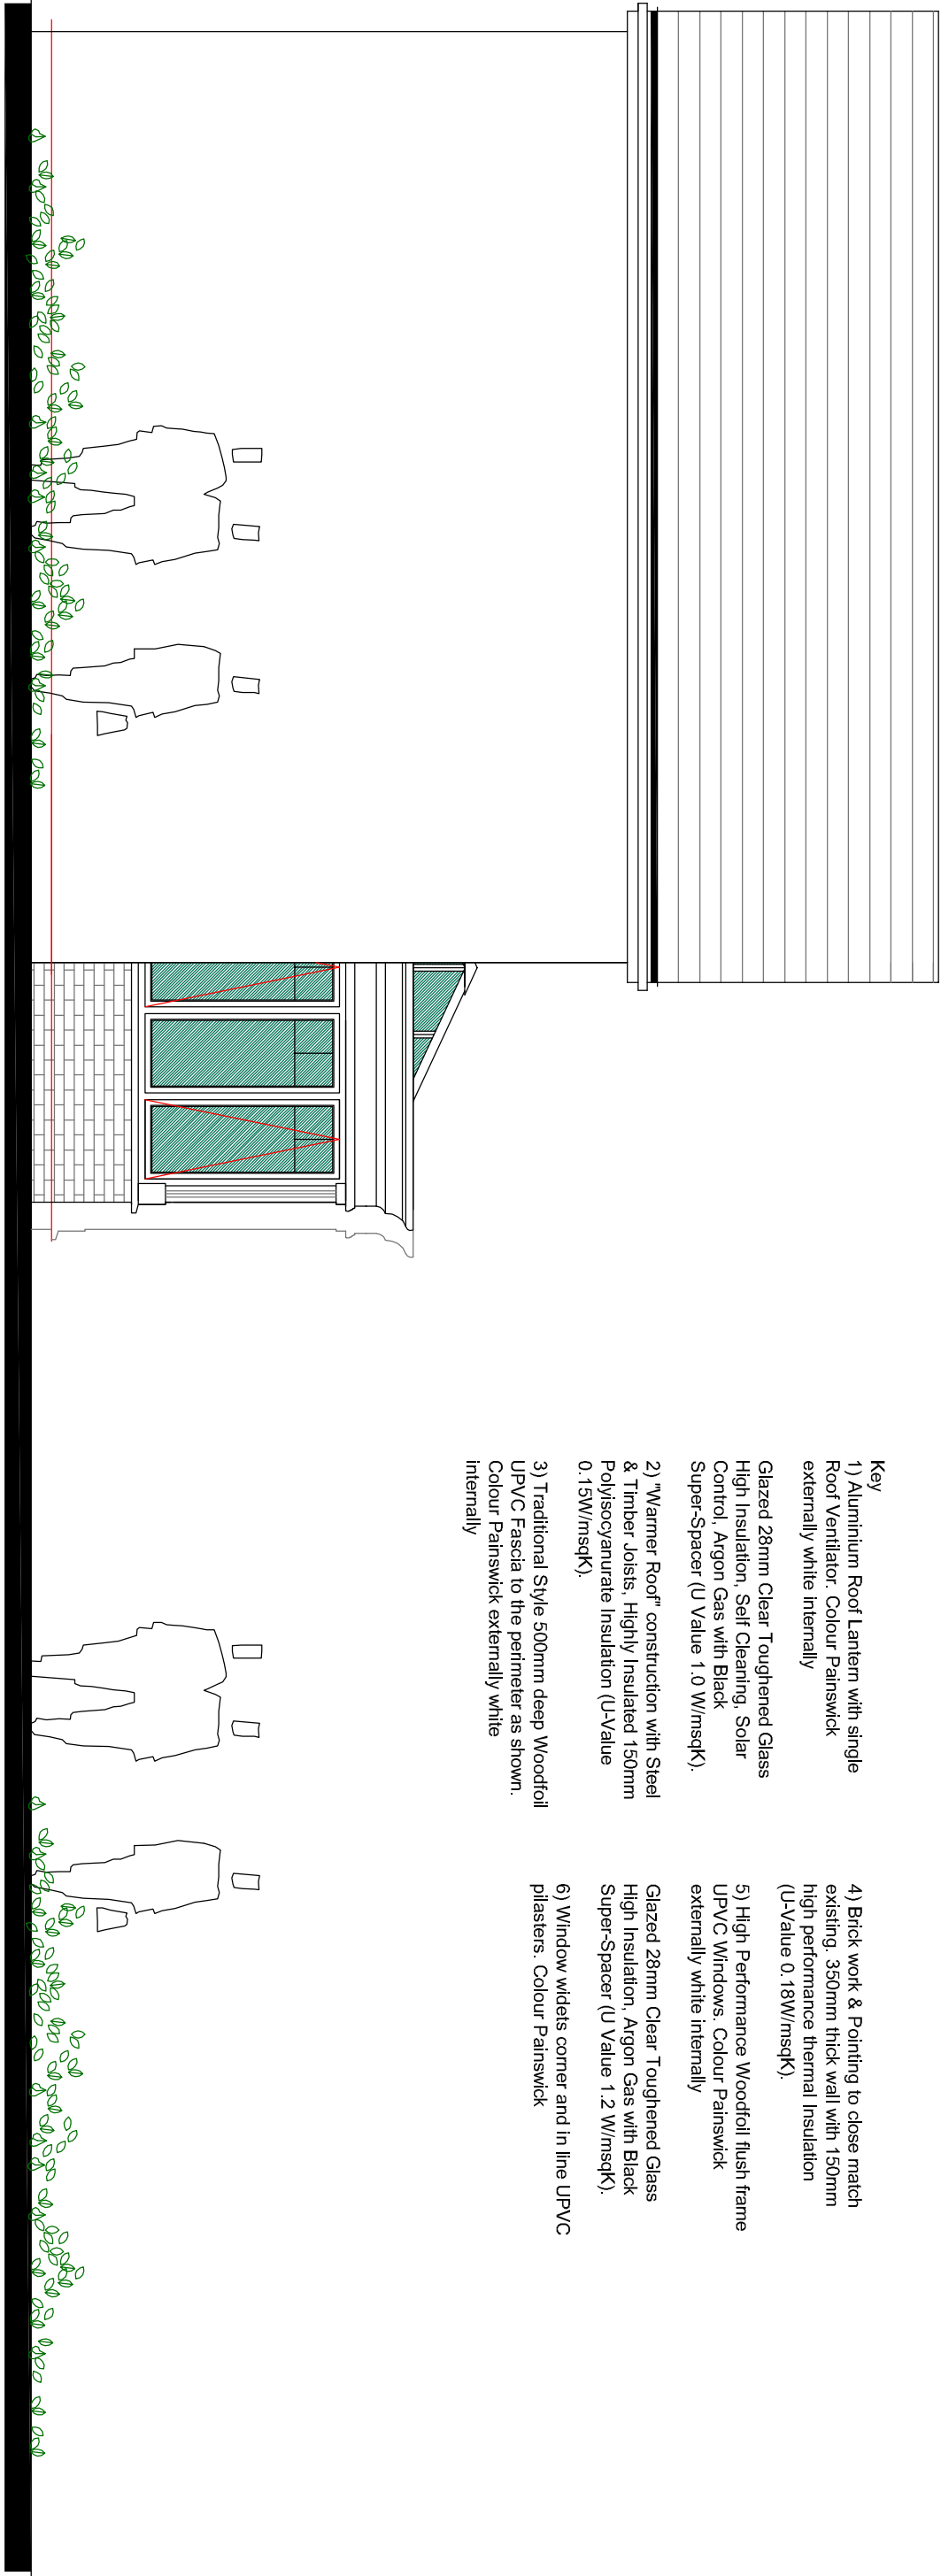

Proposed Side Elevation 1:50



Scale Bar 1:50

PLEASE NOTE: ALL DIMENSIONS SHOWN ON THIS DRAWING ARE EXTERNAL DIMENSIONS (UNLESS SPECIFIED OTHERWISE).

PLEASE NOTE: THIS DESIGN IS FOR PRICING PURPOSES ONLY - ALL DETAILS AND DIMENSIONS ARE SUBJECT TO CHECKING AGAINST THE SURVEYORS FULL SITE SURVEY.

Client / Project Title
Mr & Mrs Dempsey, WHITE COTTAGE,
32 KING STREET, ARUNDEL, BN18 9BW

Drawing Title
ALTERATIONS & EXTENSION TO CREATE NEW
ORANGERY TO REAR OF EXISTING PROPERTY

Drawing Number
07 - PROPOSED
SIDE ELEVATIONS

Revision
B

Scale
1:50

Date
10.04.26



ENGLISH GARDEN ROOMS
GARDEN ROOMS, PORCHES, DECKING, PATIOS & OUTDOOR