



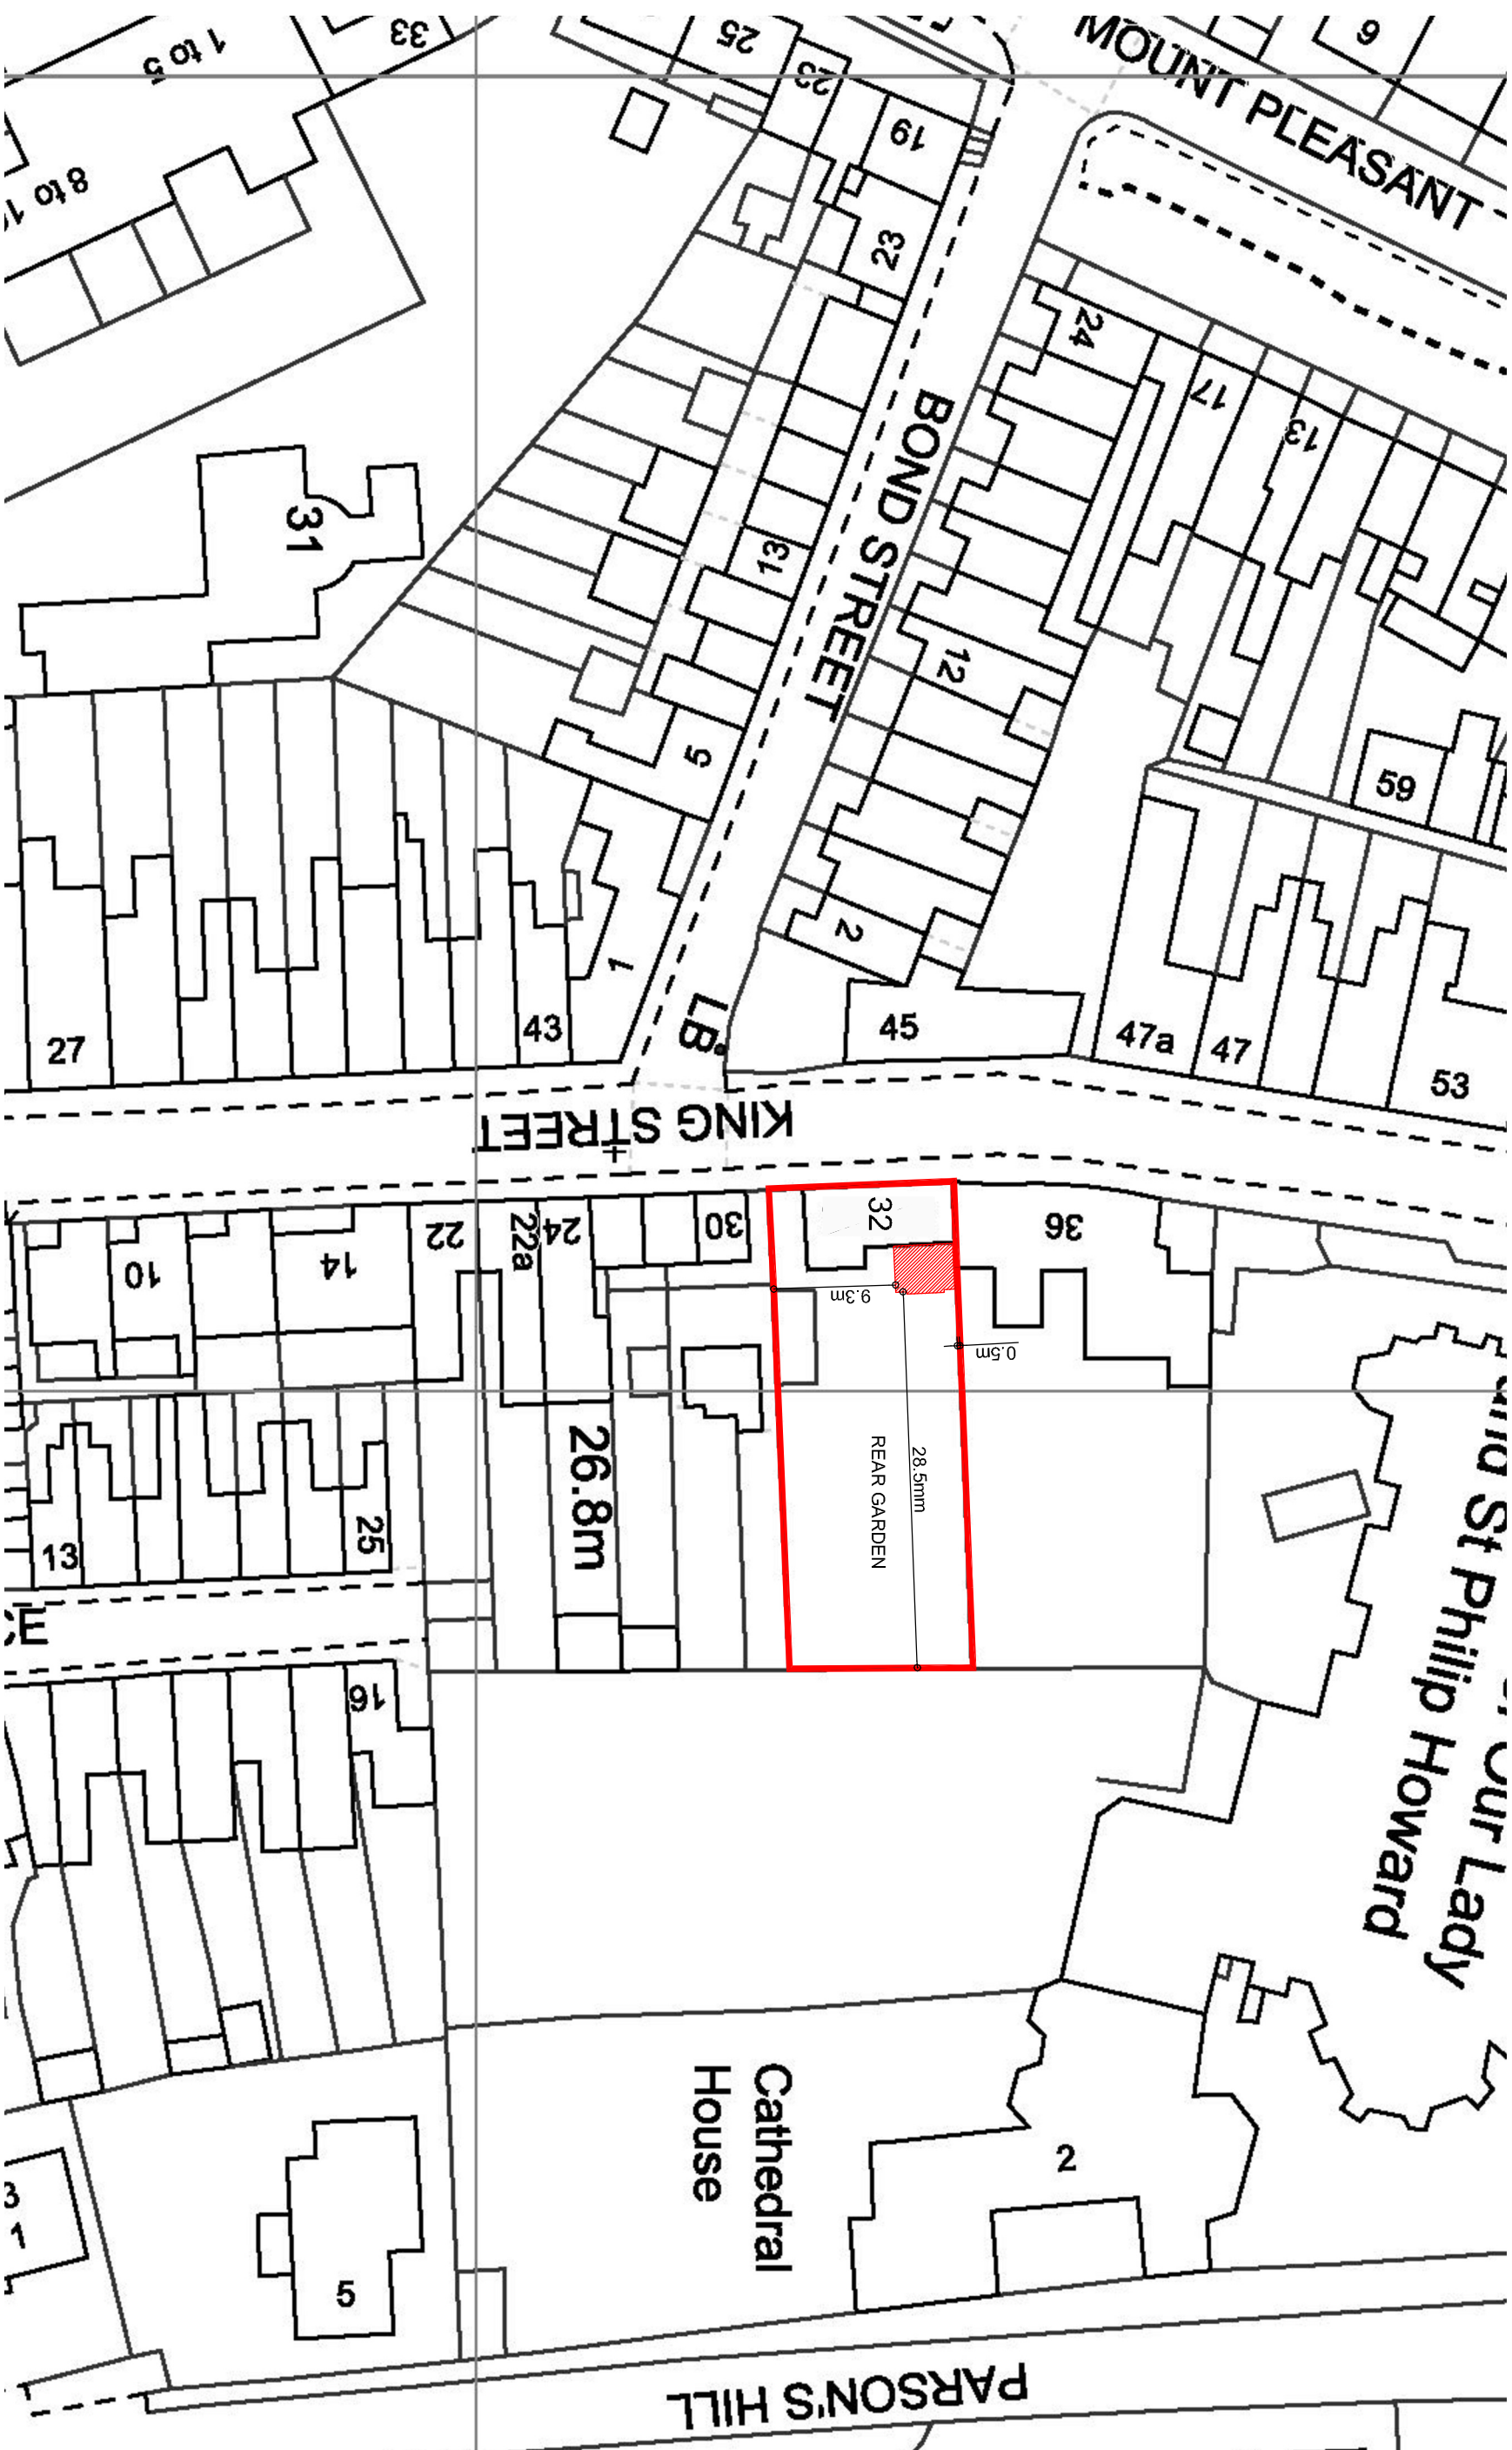

Proposed Block Plan 1:500

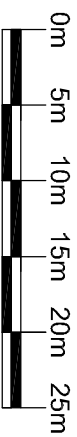

Scale Bar 1:500

PLEASE NOTE: ALL DIMENSIONS SHOWN ON THIS DRAWING ARE EXTERNAL DIMENSIONS (UNLESS SPECIFIED OTHERWISE).

PLEASE NOTE: THIS DESIGN IS FOR PRICING PURPOSES ONLY - ALL DETAILS AND DIMENSIONS ARE SUBJECT TO CHECKING AGAINST THE SURVEYORS FULL SITE SURVEY.

Client / Project Title	Drawing Title	Drawing Number	Revision	Scale	Date	ENGLISH GARDEN ROOMS GARDEN ROOMS HOME OF HOLY MARY'S BLOOD
Mr & Mrs Dempsey, WHITE COTTAGE, 32 KING STREET, ARUNDEL, BN18 9BW	ALTERATIONS & EXTENSION TO CREATE NEW ORANGERY TO REAR OF EXISTING PROPERTY	10 - PROPOSED BLOCK PLAN	C	1:500	10.04.26	