


White Cottage, 32 King Street, BN18 9BW

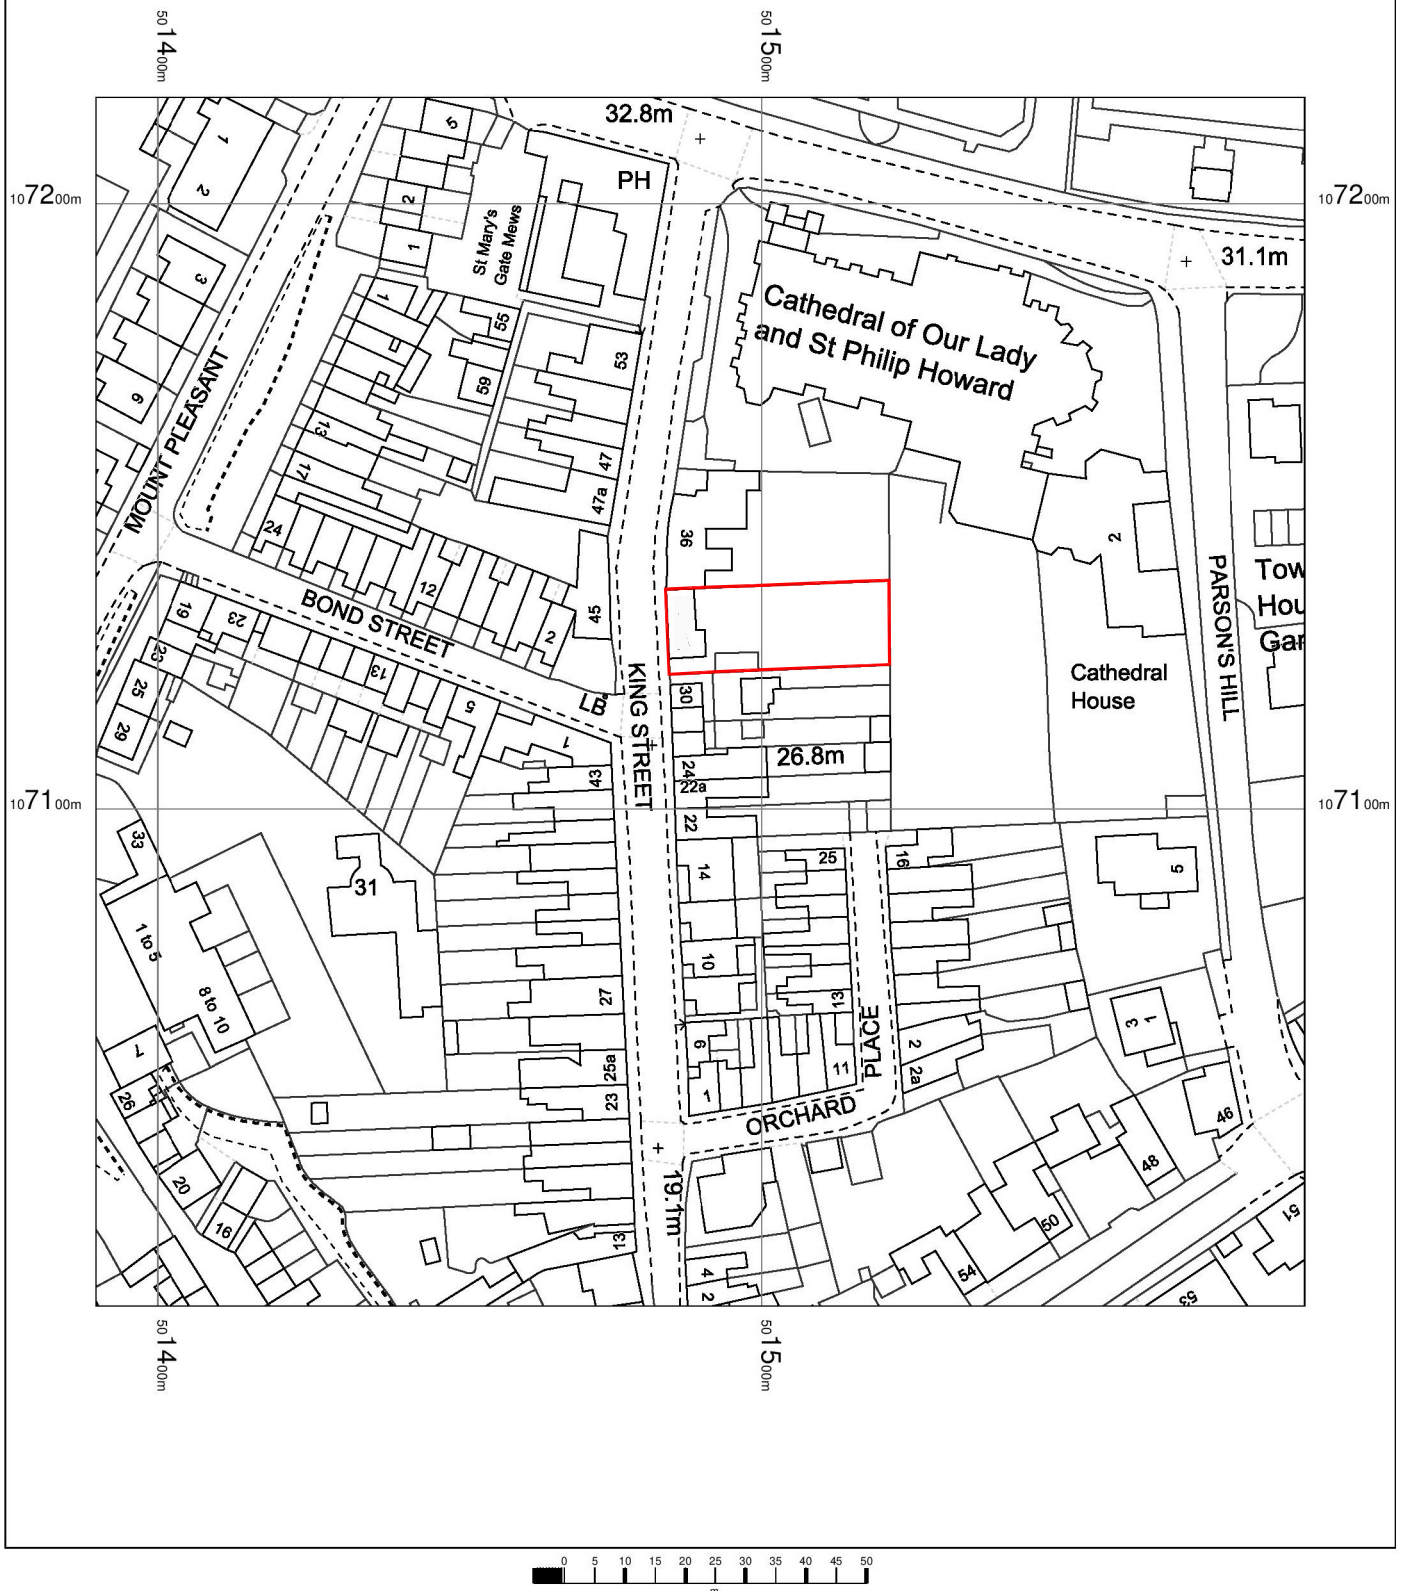


White Cottage
32 King Street,
Arundel,
West Sussex
BN18 9BW

OS MasterMap 1250/2500/10000 scale
Friday, May 15, 2026, ID: BW1-01278106
maps.blackwell.co.uk

1:1250 scale print at A4, Centre: 501490 E, 107118 N

© Crown Copyright Ordnance Survey. Licence no.
100041041

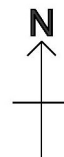

BLACKWELL'S
MAPPING SERVICES
PERSONAL & PROFESSIONAL MAPPING
www.blackwellmapping.co.uk

TEL: 0800 151 2612
maps@blackwell.co.uk