



General Notes:

Do not scale dimensions from this drawing, unless for Planning purposes.

The Contractor is responsible for checking all dimensions on site prior to commencement of the works.

This drawing is to be read in conjunction with the specification.

© Brian Elstone - 2013

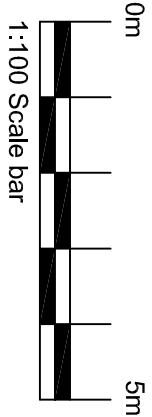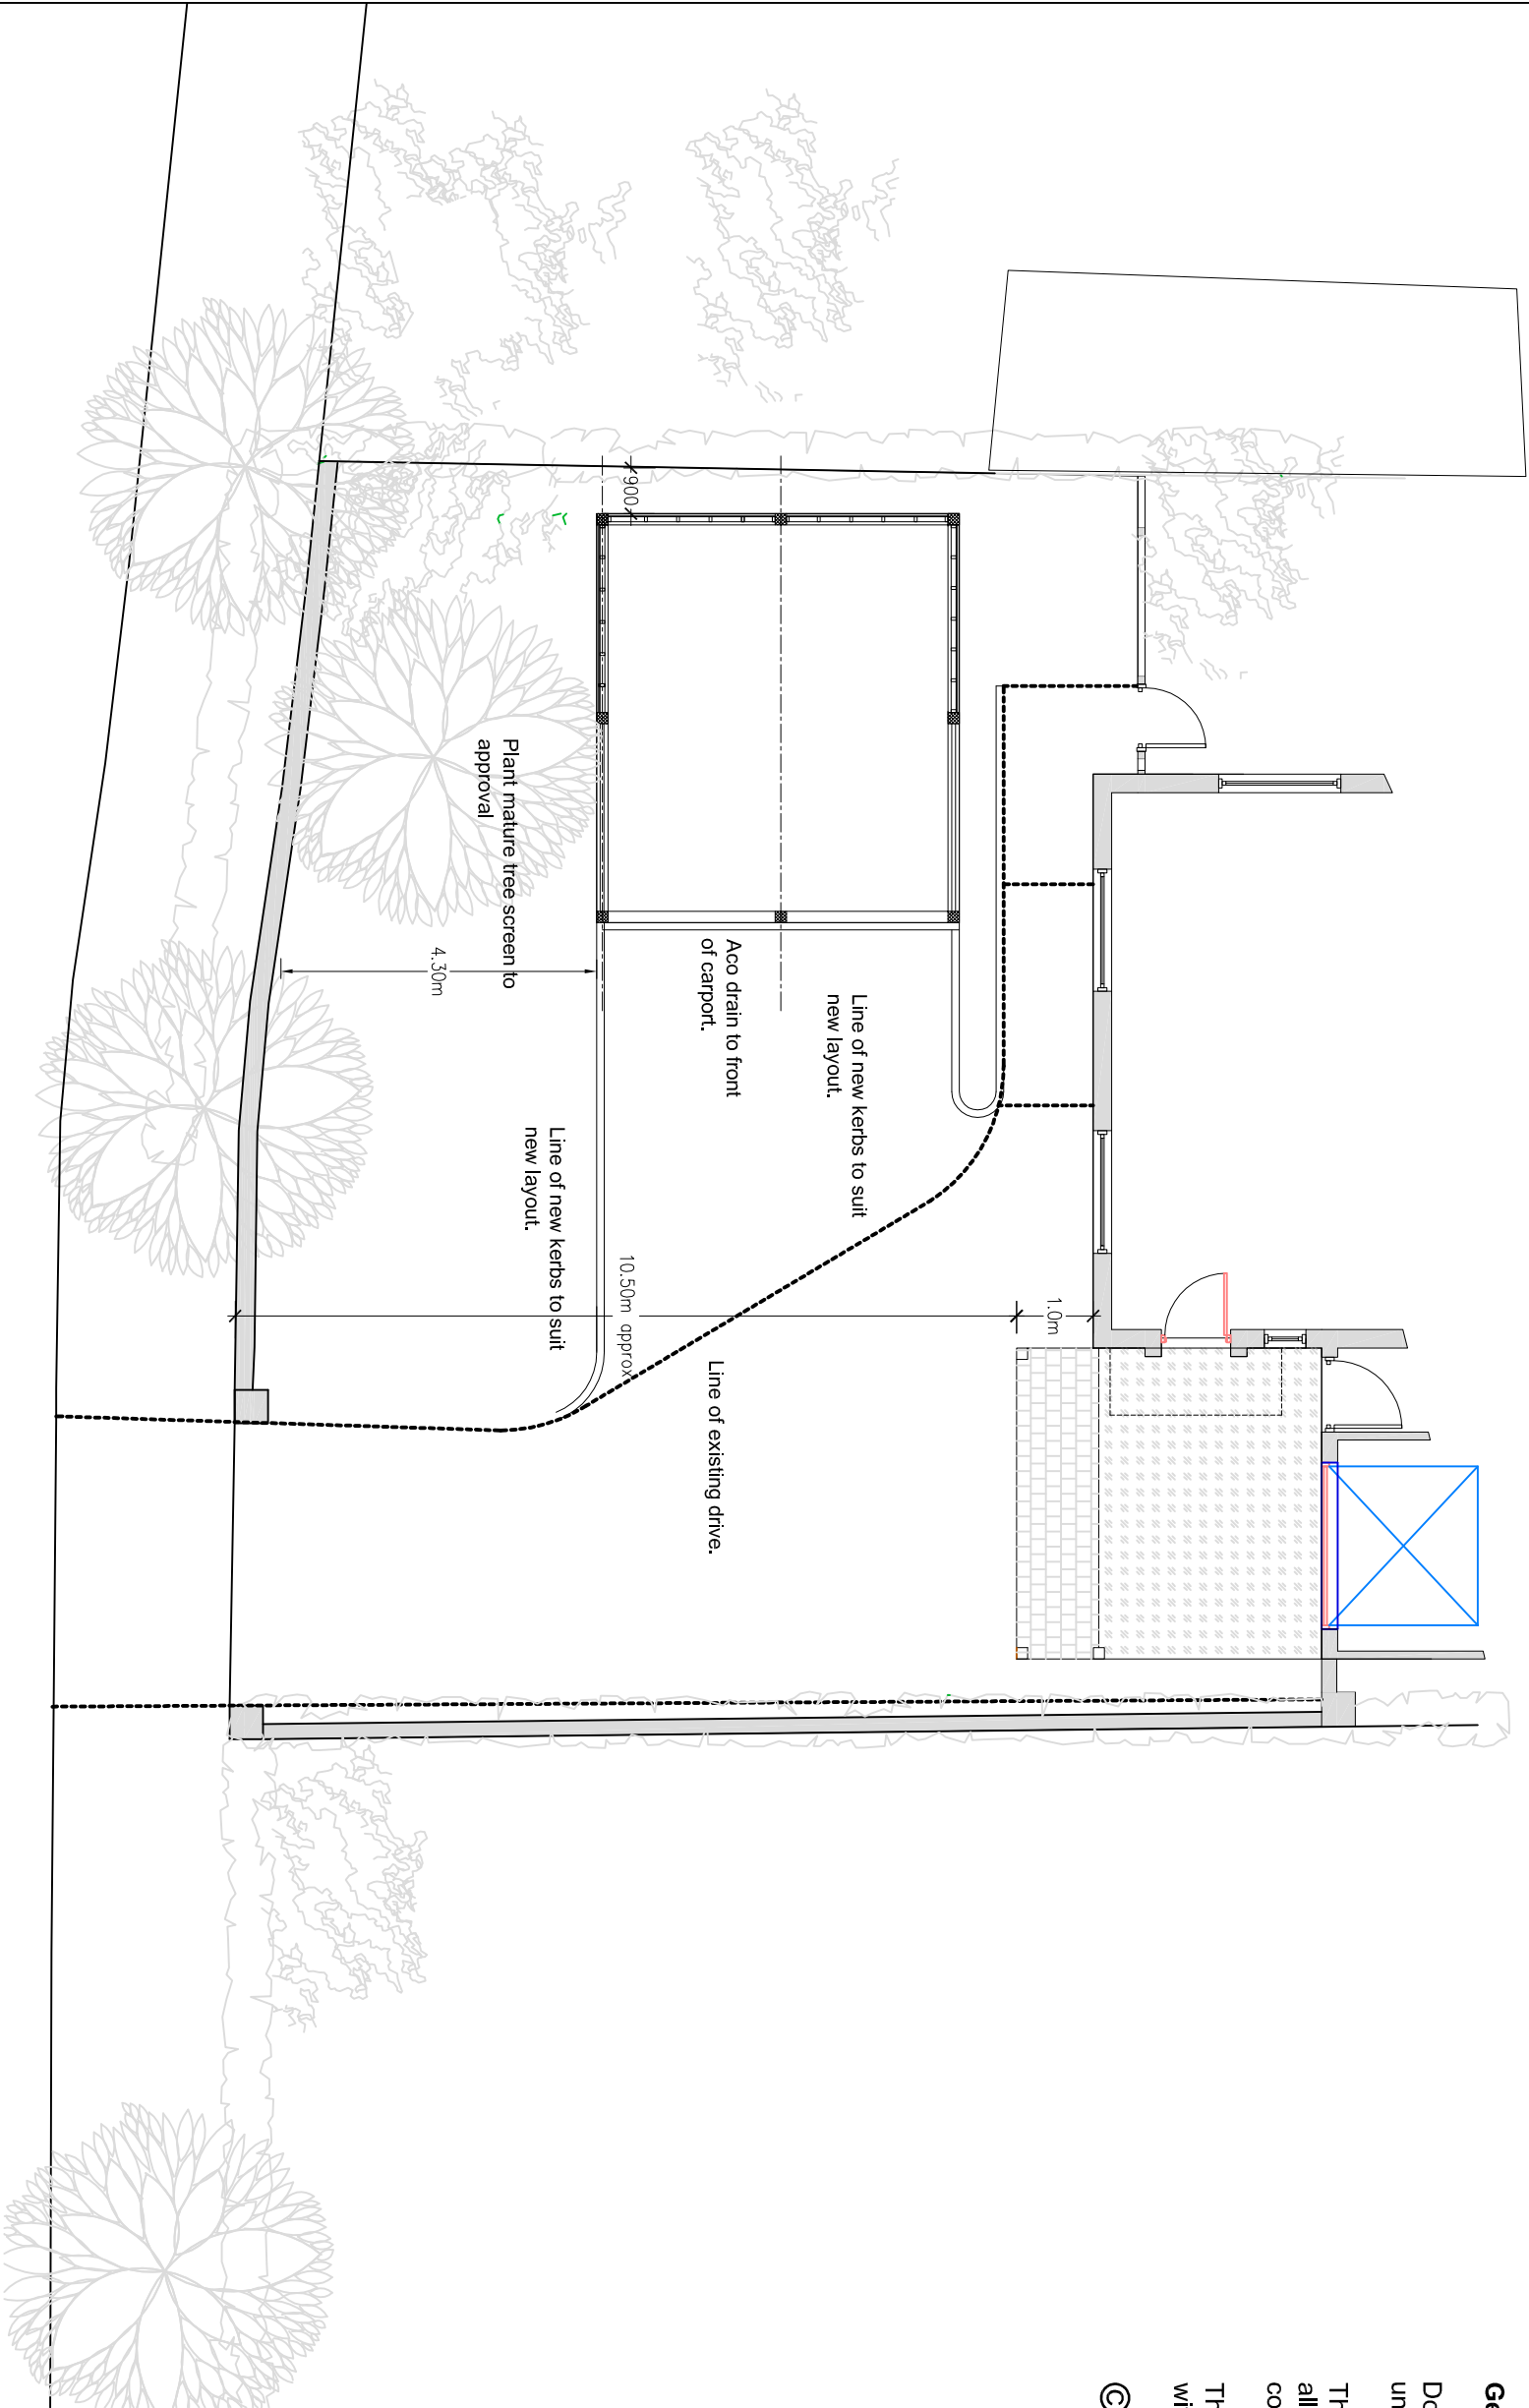

Brian Elstone Surveying Services Ltd Brian Elstone, MCIOB, RMAps, MBEng Building Surveyor and Architectural Consultant Registered CDM Coordinator 14 Sutton Avenue, Rustington, West Sussex, BN16 2ET Phone: 01903 784884, Mobile: 07710 593021, Email: brian@elstone.biz			Client: Mr & Mrs A. Kiseleva														
			Project: 5 Bernard Road, Arundel, BN18 9EP.														
			Drawing Title: Proposed Free Standing Car Port. - Front Garden Plan														
			<table><tr><th>Revision</th><th>Date</th><th>Description</th></tr><tr><td colspan="3">Scale:</td></tr><tr><td>1:100</td><td>01/11/2013</td><td>BE</td></tr><tr><td colspan="2">Drawing Number: 1094-025</td><td>Revision: -</td></tr></table>			Revision	Date	Description	Scale:			1:100	01/11/2013	BE	Drawing Number: 1094-025		Revision: -
Revision	Date	Description															
Scale:																	
1:100	01/11/2013	BE															
Drawing Number: 1094-025		Revision: -															