



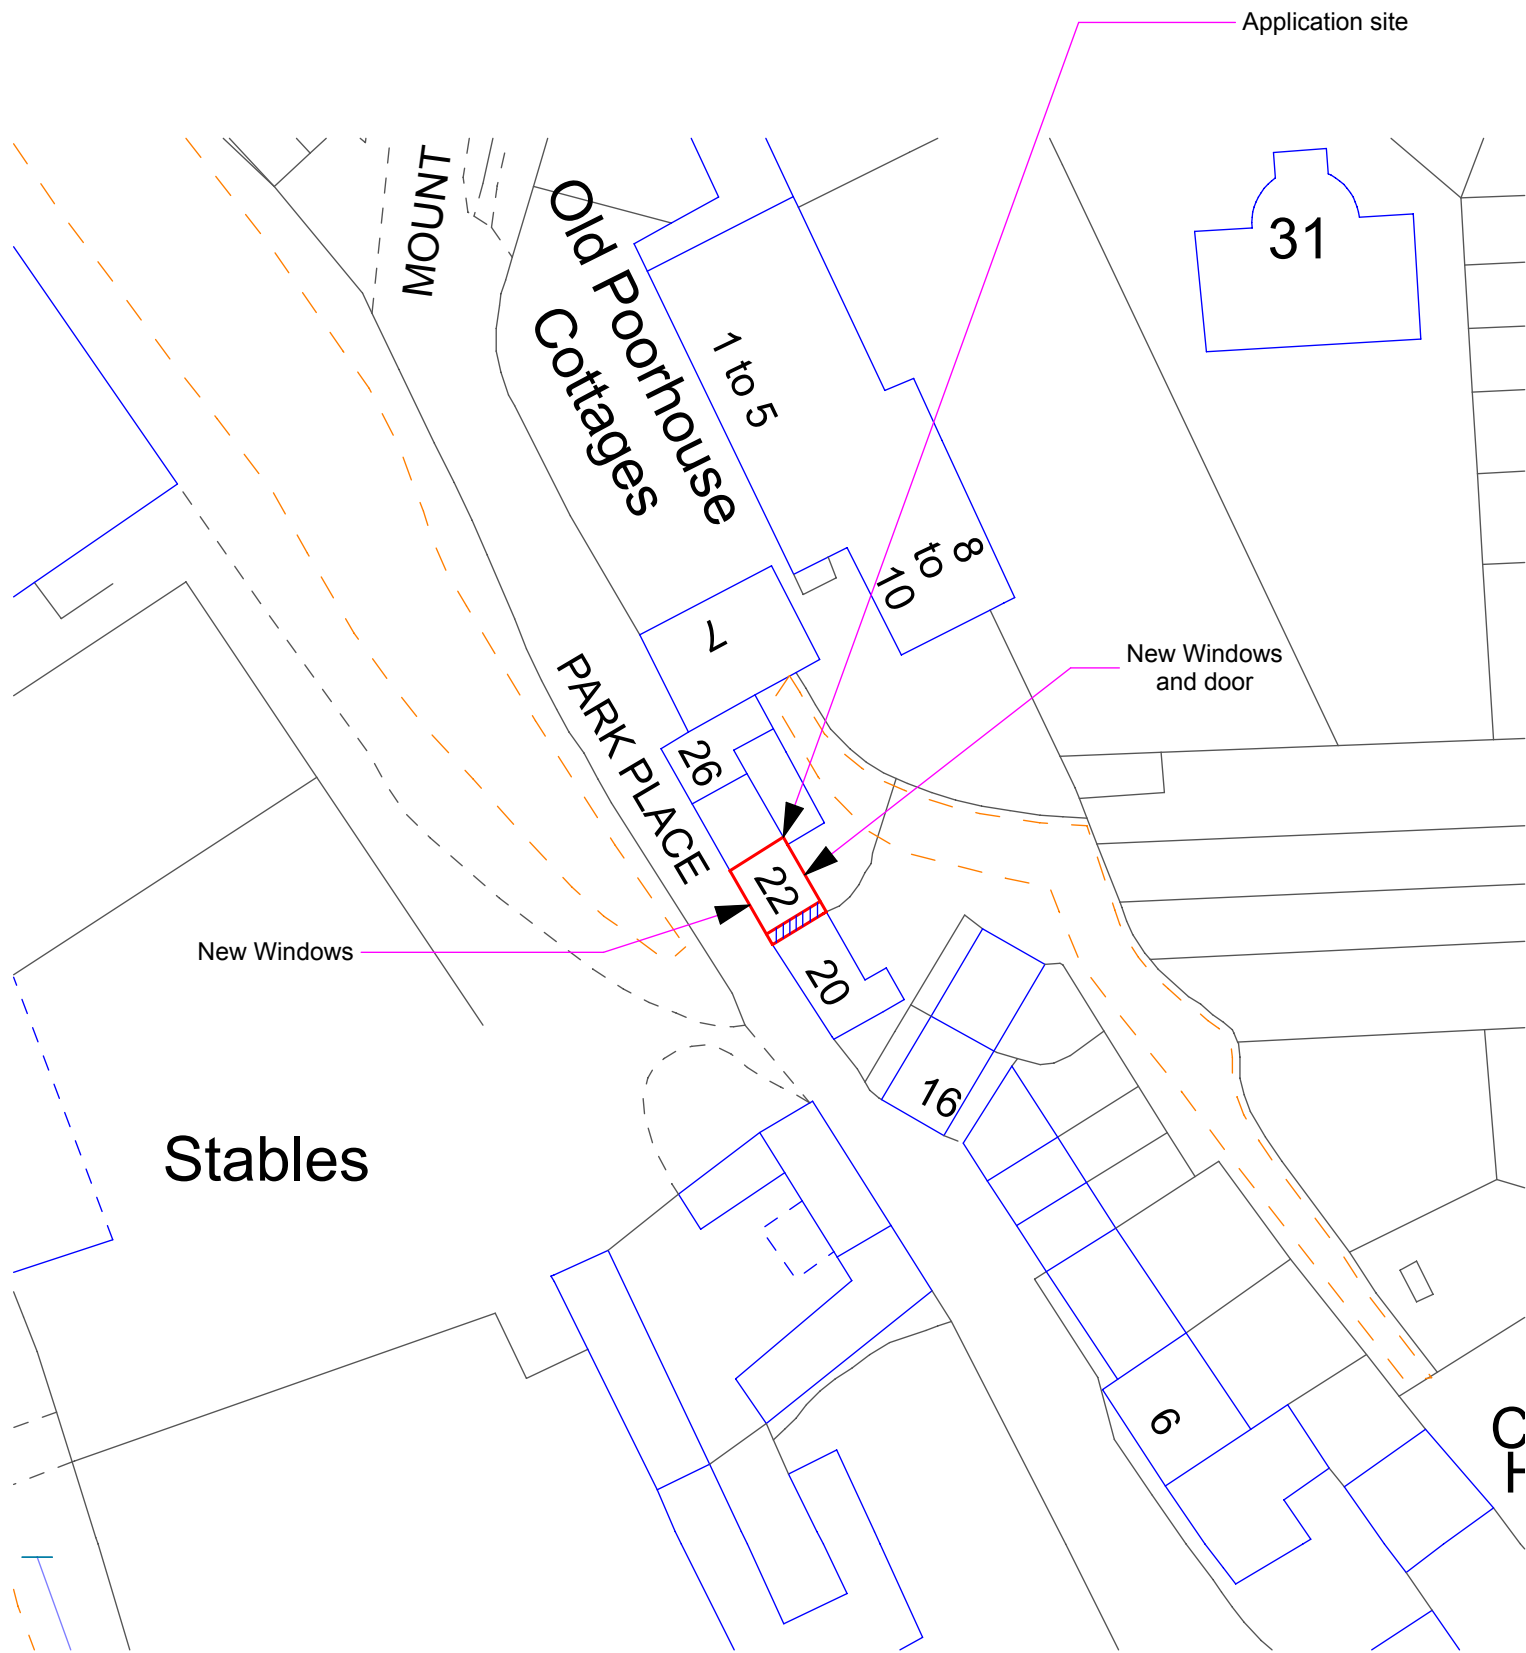

1:500 Block Plan

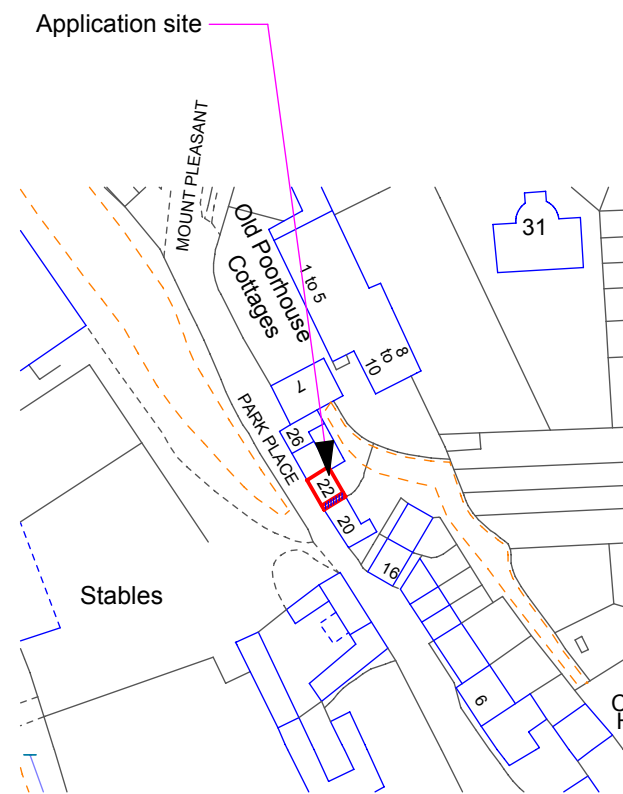


1:1250 Location Plan

Revisions

A Dec 14 General Update

B Jan 15 General Update

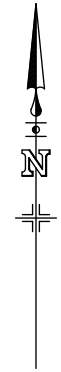

Chartered Surveyors

Norton Studio, School Lane
Arundel, West Sussex
BN18 9DR
tel: 01903 885444



email: info@a-fuller.co.uk
www.andrewfuller.co.uk

Job Title

22 Park Place, Arundel

Client

Mr M Jones

Drawing Name

Location & Block Plans

Drawing Status

Planning

Drawn by **DF**

Date **Nov 14**

Checked by

Date

Drawing Scale

1:500 & 1:1250 at A3

Drawing No

14715/ 03

Status

Revision

B