INTERNAL ELEVATION, 'NORFOLK BAR' BACK FITTINGS EXISTING 1:20.

EXISTING BACK BAR FITTINGS, COUNTER, SHELVING & ALL ASSOCIATED JOINERY TO BE REMOVED COMPLETELY.
EXISTING WALLS & FLOOR SURFACE TO BE MADE GOOD.
EXISTING MOULDED TIMBER SKIRTINGS TO REMAIN, OR BE RE-INSTATED TO MATCH EXISTING, IF FOUND TO BE MISSING WHEN EXISTING BACK-BAR IS REMOVED.

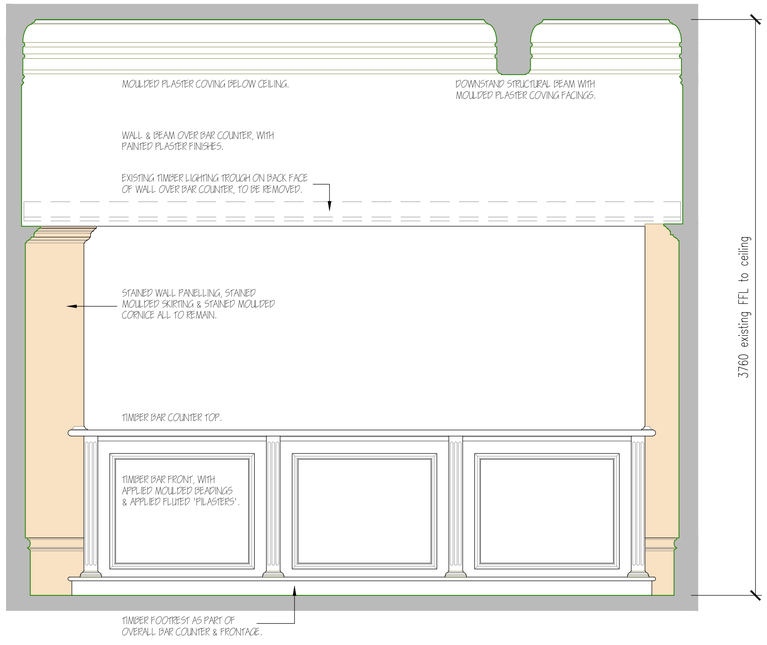

INTERNAL ELEVATION, 'NORFOLK BAR' EXISTING 1:20.

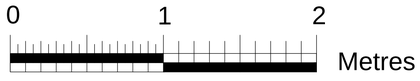

EXISTING BAR COUNTER, ASSOCIATED SHELVING, SINK, HANDWASH, FITTINGS & PLUMBING ETC. TO BE REMOVED COMPLETELY.
EXISTING WALLS & FLOOR SURFACE TO BE MADE GOOD.
EXISTING MOULDED TIMBER SKIRTINGS TO REMAIN, OR BE RE-INSTATED TO MATCH EXISTING, IF FOUND TO BE MISSING WHEN COUNTER IS REMOVED.

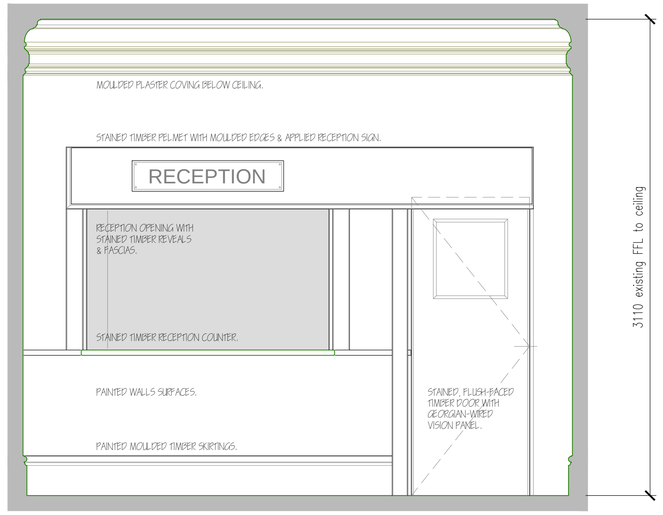

INTERNAL ELEVATION, 'RECEPTION' EXISTING 1:20.

SEE DRAWING 397/19 FOR PROPOSED 'DISPENSE BAR' ELEVATION.

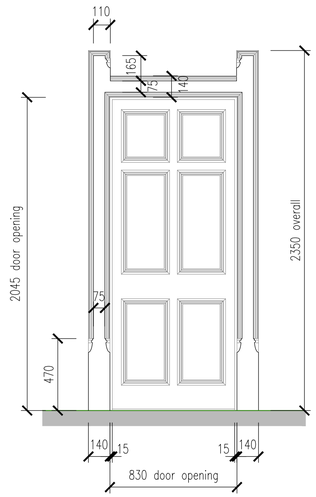

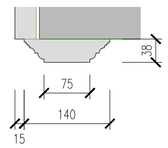

MOULDED ARCHITRAVE DETAIL 1:5.

TYPICAL 6-PANEL DOOR & MOULDED ARCHITRAVE. EXISTING 1:20.

EXISTING DOOR & SURROUND TO EXISTING 'GENERAL OFFICE'
ALL TO REMAIN AS PART OF PROPOSED 'PRIVATE DINING ROOM'.

A 29 JUNE 2018 'MARRIAGE ROOM' INTERNAL ELEVATION OMITTED.
'RECEPTION' INTERNAL ELEVATION ADDED.

REVISION/DATE:

Proposed Internal Refurbishments & Conversion of Staff Rooms to Bedrooms
'The Norfolk Arms' Hotel, Arundel.
for
The Norfolk Arms Hotel

JOB TITLE:

EXISTING
INTERNAL ELEVATIONS & DETAILS.

DRAWING:

a.e. chubb ltd.
architectural services
106 Laverstock Road, Salisbury, Wiltshire, SP1 2SA
tel: 01722 323942
e-mail: tony.chubb@btinternet.com
company no. 4434685

DATE: APR. 2018
SCALE: 1:20 & 1:5 @ A1
DRAWN: AEC
DRWG. NO: 397/09
REVISION: A

THIS DRAWING IS COPYRIGHT & MUST NOT BE USED/REPRODUCED WITHOUT PERMISSION.
FIGURED DIMENSIONS TO BE USED ONLY. DO NOT SCALE.
SITE DIMENSIONS TO BE CHECKED/VERIFIED BEFORE WORK IS COMMENCED.

ARUN DISTRICT COUNCIL AW/30/2PL