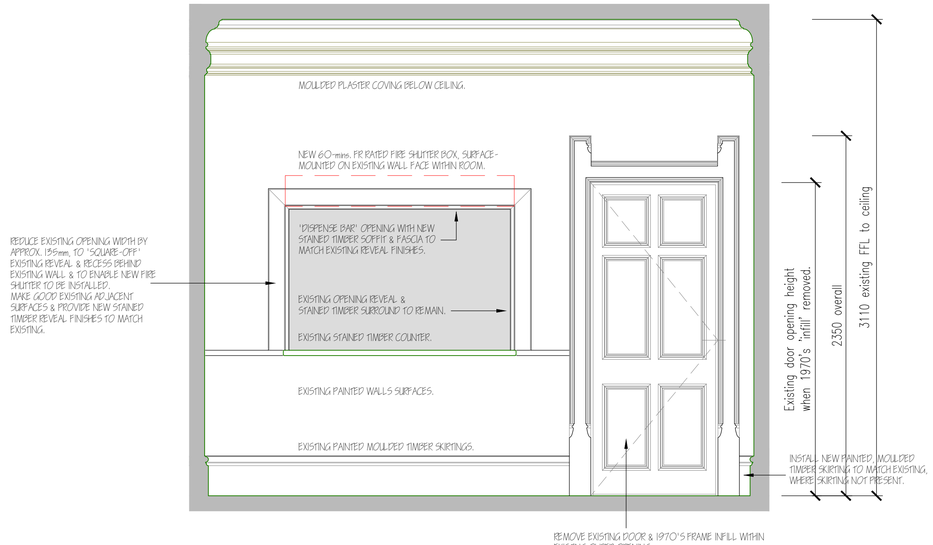

INTERNAL ELEVATION, 'DISPENSE BAR' PROPOSED 1:20.

0 1 2 Metres

REVISION/DATE:

Proposed Internal Refurbishments & Conversion of Staff Rooms to Bedrooms 'The Norfolk Arms' Hotel, Arundel.
for
The Norfolk Arms Hotel

JOB TITLE:

PROPOSED 'DISPENSE BAR' INTERNAL ELEVATION.

DRAWING:

a.e. chubb ltd.
architectural services
106 Laverstock Road, Salisbury, Wiltshire, SP1.2SA
tel: 01722 323942
e-mail: tony.chubb@btinternet.com
company no. 4434685

DATE: JUNE 2018
SCALE: 1:20 @ A1
DRAWN: AEC
DRWG. NO: 397/19
REVISION:

THIS DRAWING IS COPYRIGHT & MUST NOT BE USED/REPRODUCED WITHOUT PERMISSION.
FIGURED DIMENSIONS TO BE USED ONLY. DO NOT SCALE.
SITE DIMENSIONS TO BE CHECKED/VERIFIED BEFORE WORK IS COMMENCED.

ARUN DISTRICT COUNCIL AB/30/22/PL