


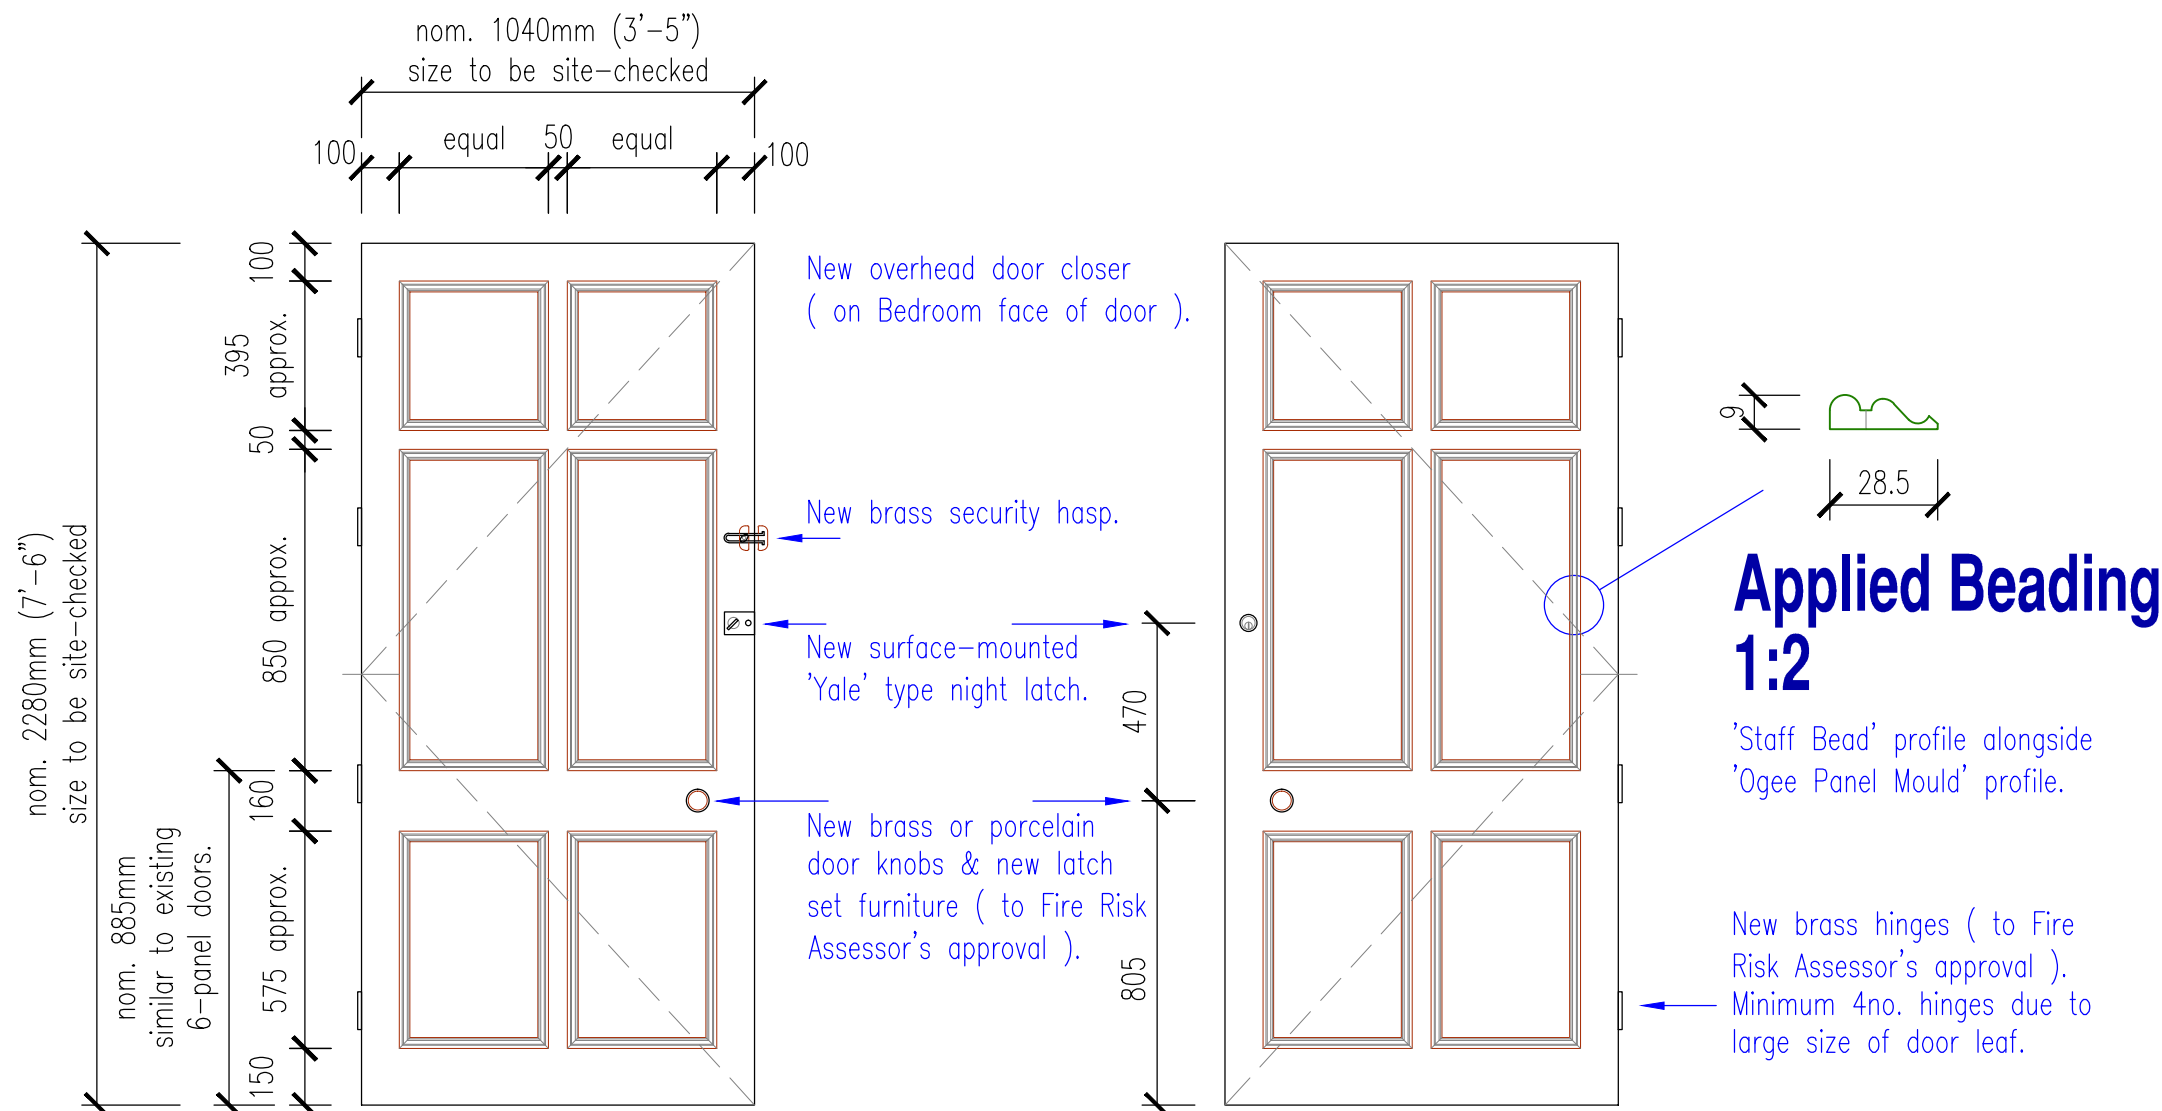

Bedroom Elevation. 1:20

Corridor Elevation. 1:20

FULL PLANNING and LISTED BUILDINGS APPROVALS ref: AB/77/18/PL and AB/78/18/L INCLUDED FOR PROVISION OF REPLACEMENT DOOR TO NEW GUEST BEDROOM 115, TO MATCH PATTERN OF EXISTING BEDROOM DOORS ELSEWHERE.

New proprietary 30-mins. rated fire-resistant door & frame, with combined intumescent strips & smoke-seal brushes fully rebated into door leaf edges – existing door frame to be retained, fully recessed into existing opening reveals.


Flush-faced door 'blank', cut to size to suit as required, to suit existing door frame. All with applied moulded hardwood beads on both faces of door, to resemble appearance of original 6-panel doors to existing Bedrooms 1, 2 and 4 ( see adjacent Room 2 door photograph ).

Applied beading to match existing Bedroom doors elsewhere, installed previously ( see adjacent Room 21 door photograph ).

All with gloss-paint spec. finish, to match existing doors colour elsewhere in hotel.

1no. REPLACEMENT GUEST BEDROOM DOOR TOTAL, APPLICABLE TO:- GUEST BEDROOM 115.

## REPLACEMENT GROUND FLOOR DOOR Bedroom Door ( 115 )

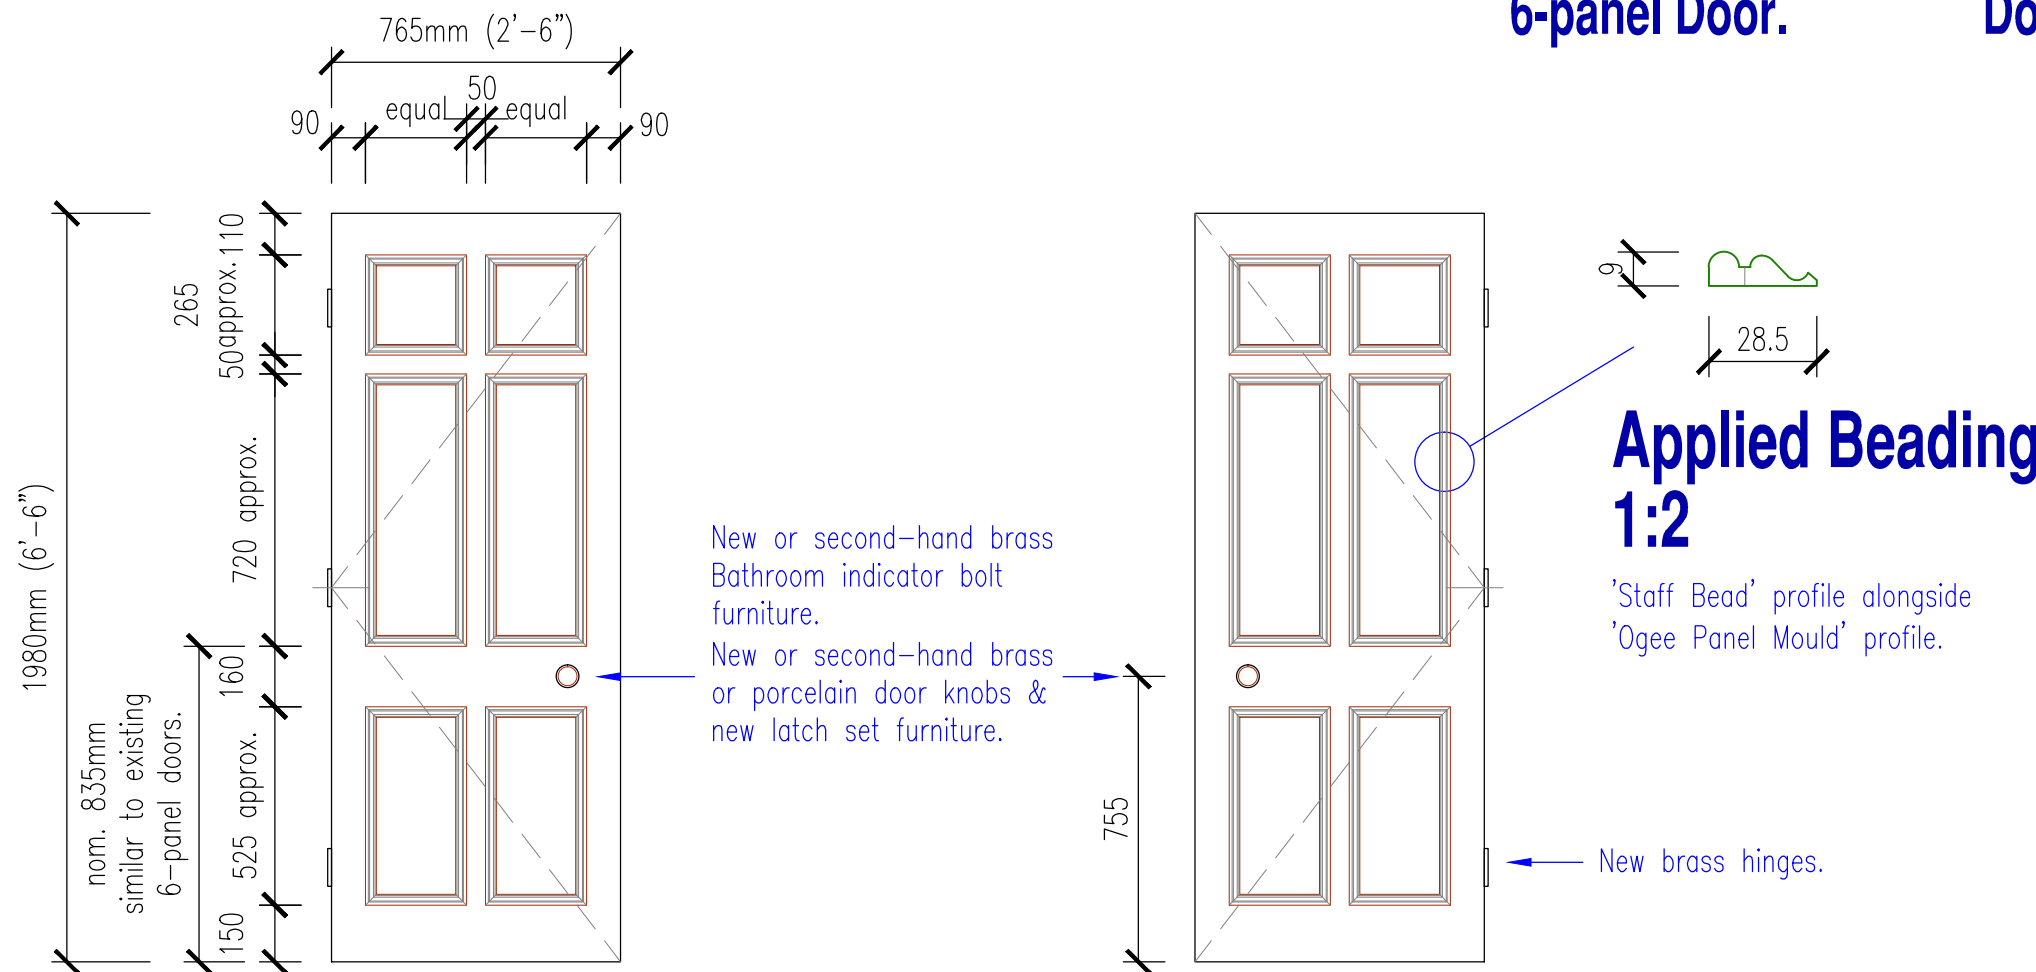

En-Suite Elevation. 1:20

Bedroom Elevation. 1:20

FULL PLANNING and LISTED BUILDINGS APPROVALS ref: AB/77/18/PL and AB/78/18/L INCLUDED FOR PROVISION OF NEW EN-SUITE DOORS, TO MATCH EXISTING BEDROOMS DOORS.

New non FR-rated proprietary timber door & new frame to new En-Suite.

Flush-faced door 'blank', cut to size to suit as required.

All with applied moulded hardwood beads on both faces of door, to resemble appearance of original 6-panel door to existing Room 2 ( see adjacent Room 2 door photograph ).



Applied beading to match existing Bedroom doors elsewhere, installed previously ( see adjacent Room 21 door photograph ).

All with gloss-paint spec. finish, to match existing doors colour elsewhere in hotel.

1no. NEW BEDROOM EN-SUITE DOOR TOTAL, APPLICABLE TO:- EN-SUITE to GUEST BEDROOM 115.

## NEW GROUND FLOOR DOOR En-Suite Door ( 115En )

# NEW DOORS ELEVATIONS PROPOSED 1:20.

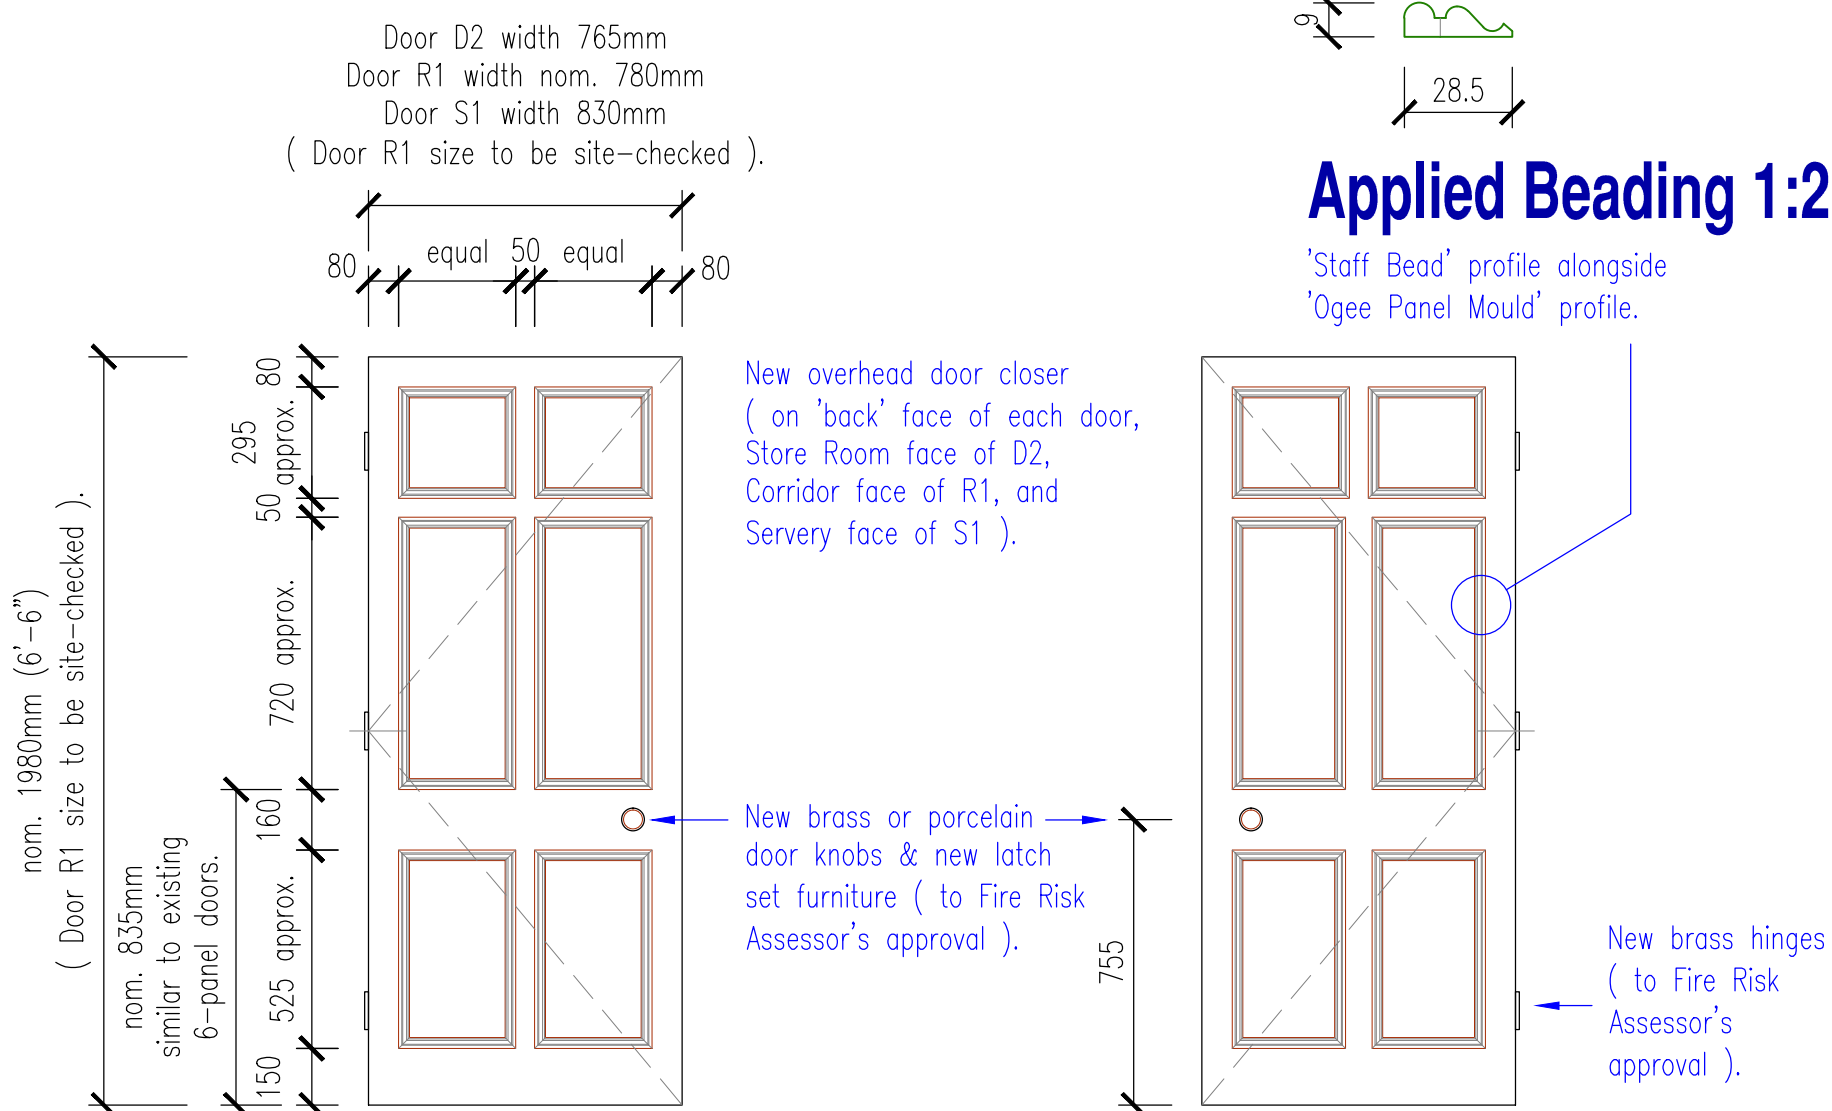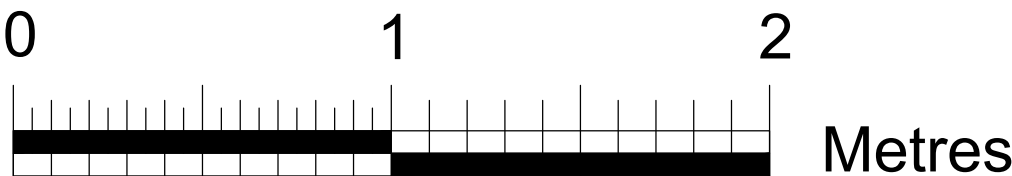

Corridor Elevation. 1:20

Bedroom Elevation. 1:20

FULL PLANNING and LISTED BUILDINGS APPROVALS ref: AB/77/18/PL and AB/78/18/L INCLUDED FOR PROVISION OF REPLACEMENT DOORS TO NEW & EXISTING 'FRONT-of-HOUSE' ROOMS, TO MATCH PATTERN OF EXISTING ROOMS DOORS ELSEWHERE.

New proprietary 30-mins. rated fire-resistant doors & frames, with combined intumescent strips & smoke-seal brushes fully rebated into door leafs edges. Reception door ONLY to suit existing frame.

Flush-faced door 'blanks', cut to size to suit as required.


All with applied moulded hardwood beads on both faces of each door, to resemble appearance of original 6-panel doors to existing Bedrooms 1, 2 and 4 ( see adjacent Room 2 door photograph ).

Applied beading to match existing Bedroom doors elsewhere, installed previously ( see adjacent Room 21 door photograph ).

All with gloss-paint spec. finish, to match existing doors colour elsewhere in hotel.

3no. NEW OR REPLACEMENT DOORS TOTAL, APPLICABLE TO:- DISPENSE BAR STORE ROOM, RECEPTION & 'OLD KITCHEN' DINING ROOM SERVERY.

## NEW & REPLACEMENT GROUND FLOOR DOORS New Dispense Bar Store Door ( D2 ) Replacement Reception Door ( R1 ) New Servery Door ( S1 )

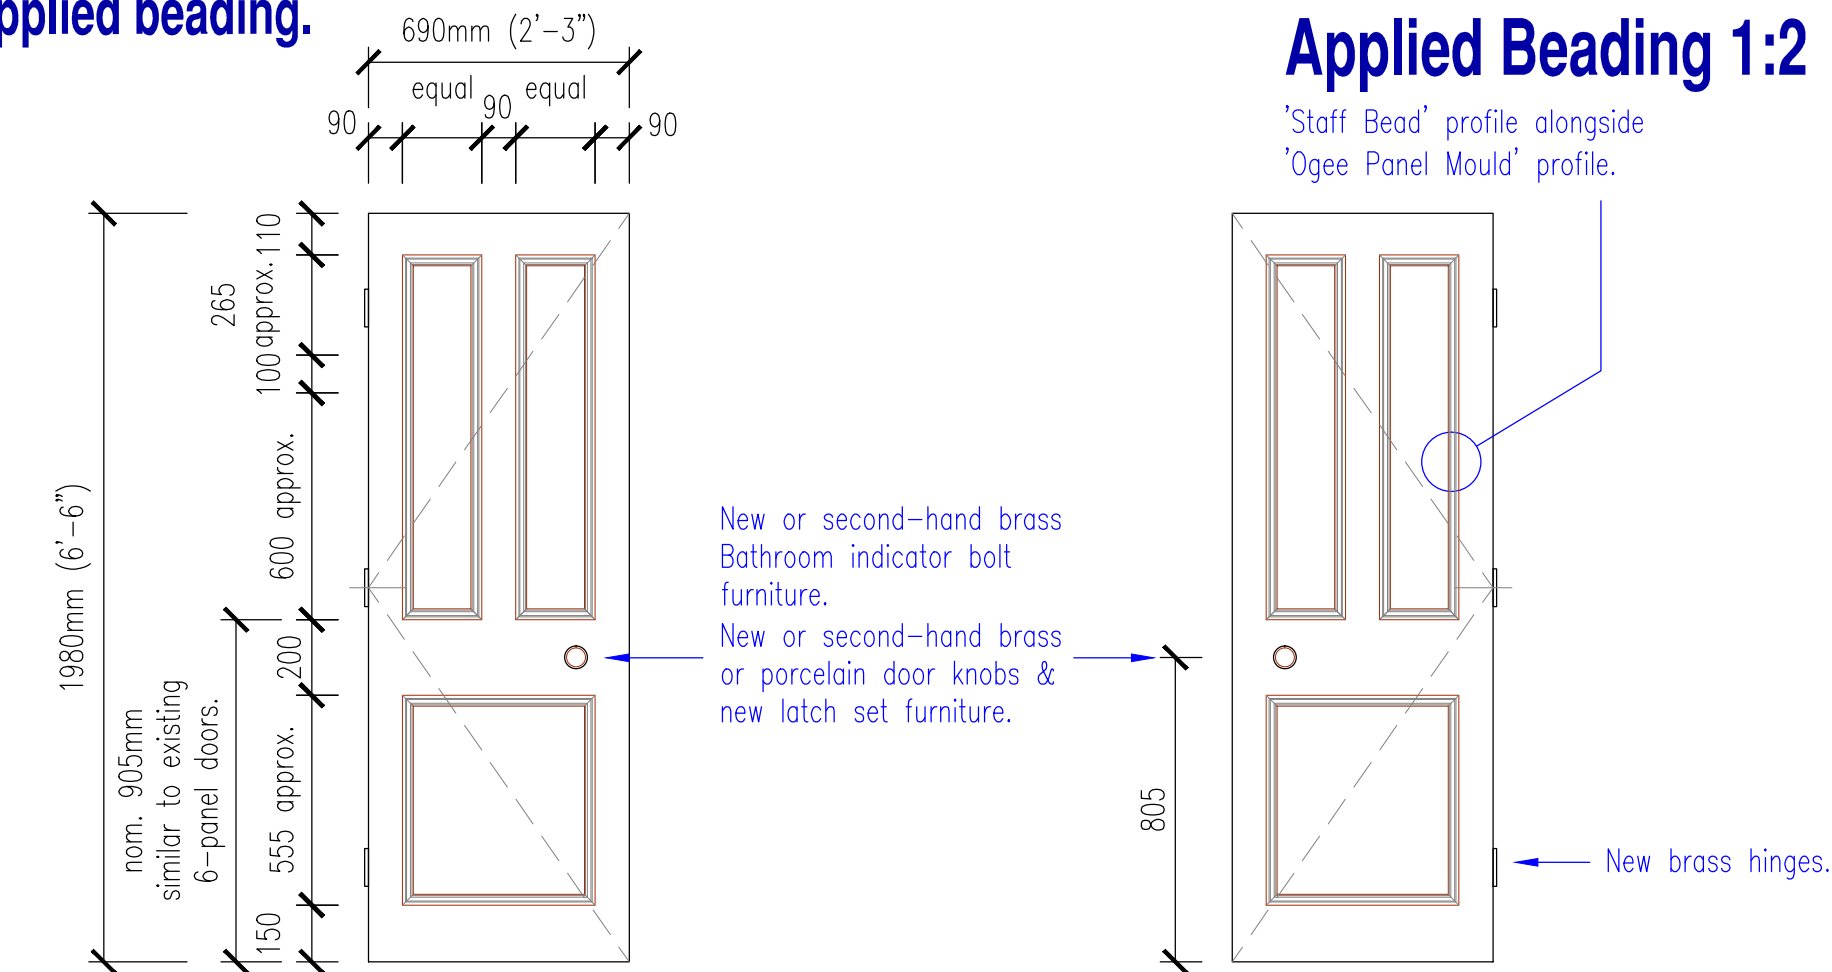

Toilet Cubicle Elevation. 1:20

'Unisex' Shared Space Elevation. 1:20

FULL PLANNING and LISTED BUILDINGS APPROVALS ref: AB/77/18/PL and AB/78/18/L INCLUDED FOR PROVISION OF 2no. NEW TOILETS CUBICLES DOORS, WITHIN 'UNISEX' TOILETS FACILITY.

New non FR-rated proprietary timber door & new frame to new toilets cubicles

Flush-faced door 'blank', cut to size to suit as required.

All with applied moulded hardwood beads on both faces of door, to resemble appearance of existing 3-panel door to existing Room 19 ( see adjacent Room 19 door photograph ), and similar to existing semi-glazed external door pattern ( see existing 'Gentlemen' external door in adjacent photograph ).


Applied beading to match existing doors elsewhere, installed previously ( see adjacent Room 19 door photograph ).

All with gloss-paint spec. finish, to match existing doors colour elsewhere in hotel.

2no. NEW TOILETS CUBICLES DOORS TOTAL ( AS DRAWN ), APPLICABLE TO:- 'UNISEX' TOILETS

## NEW GROUND FLOOR DOORS 'Unisex' Toilets Doors ( T1 and T2 )

# NEW GROUND FLOOR DOORS 'Unisex' Toilets Doors ( T1 and T2 )

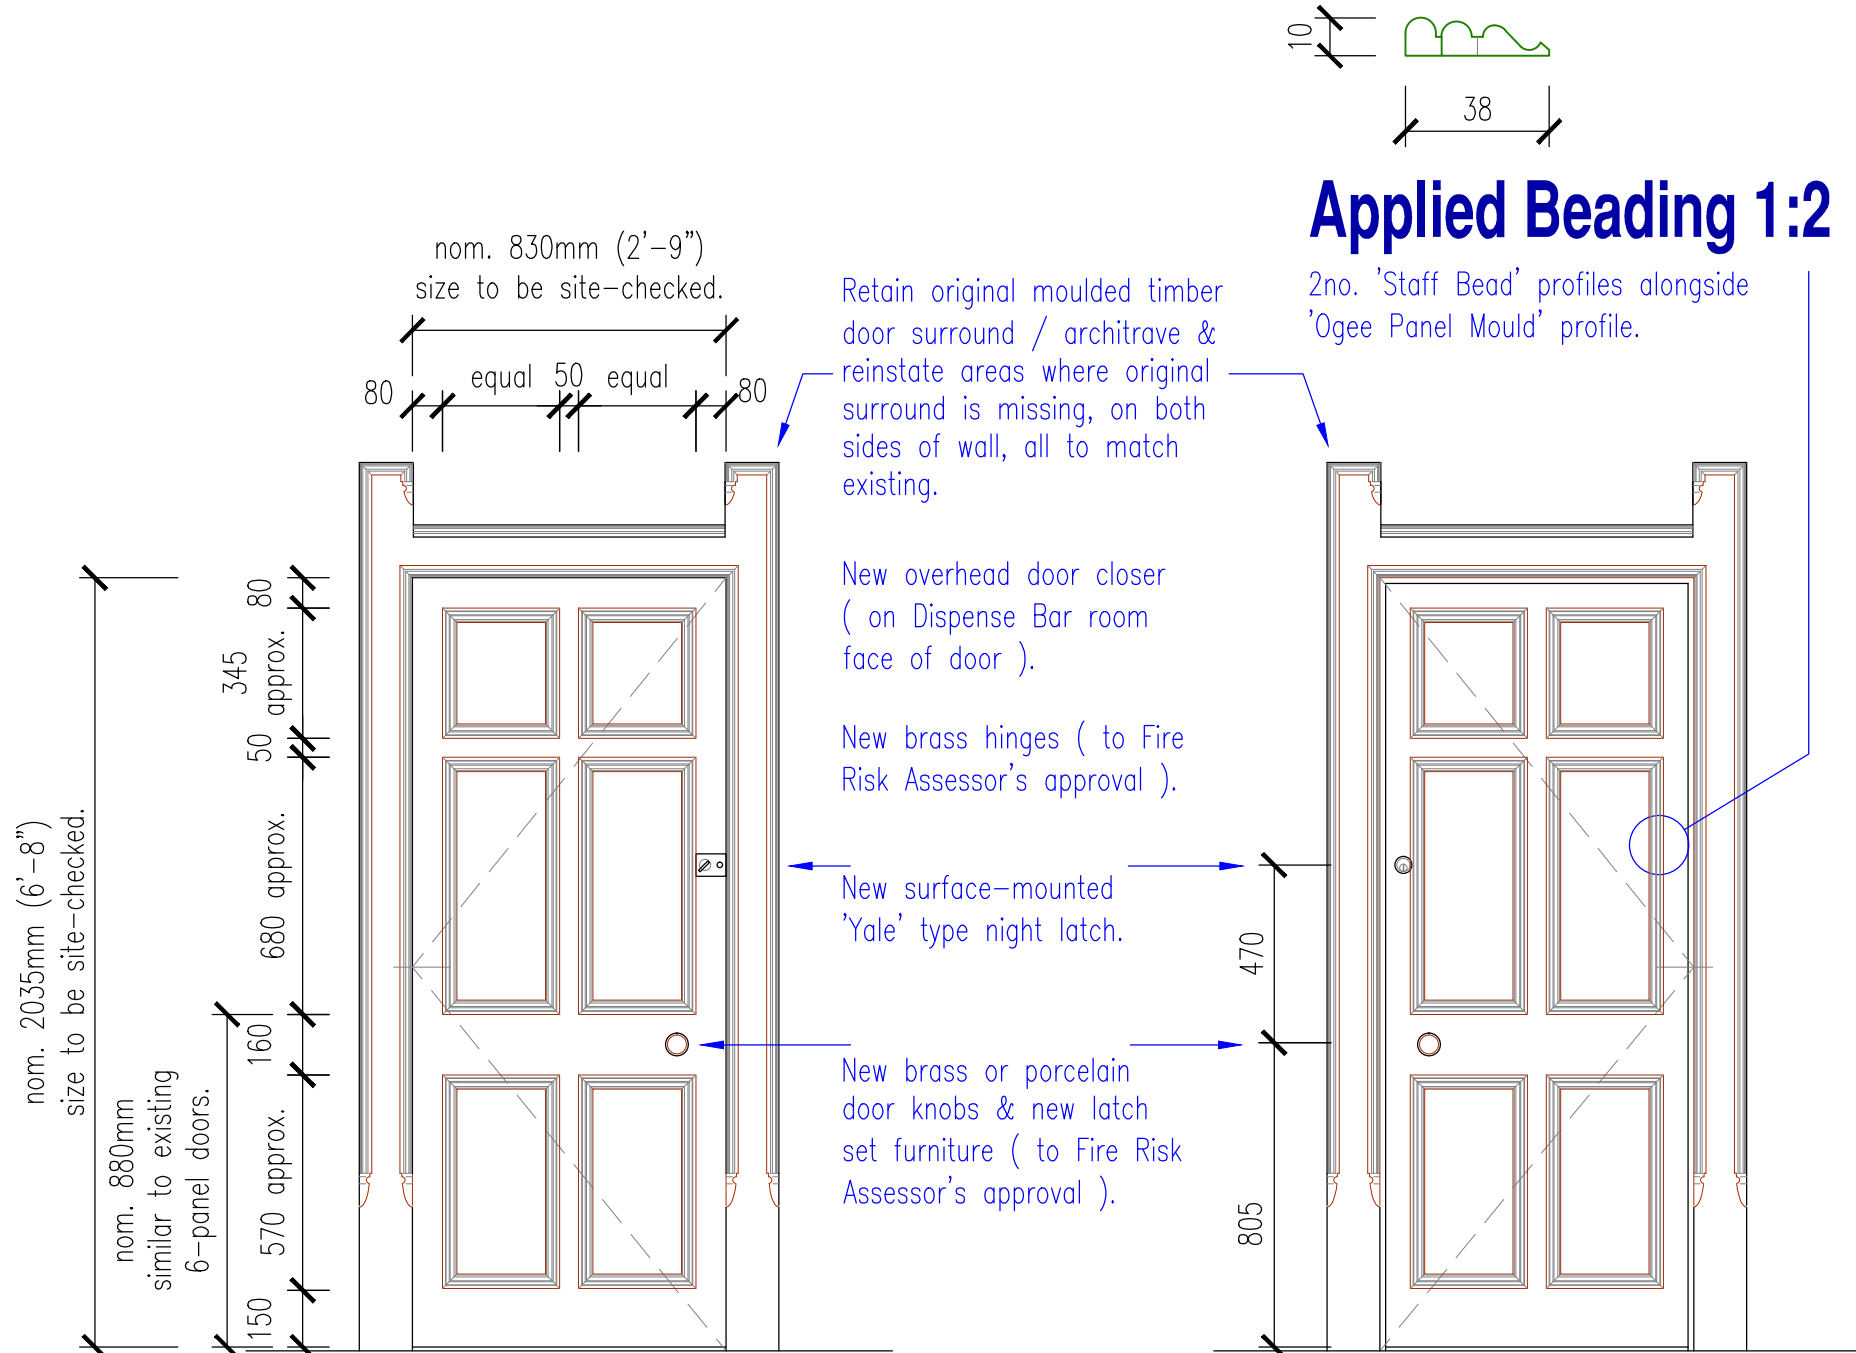

Dispense Bar Elevation. 1:20

Stair Landing Elevation. 1:20

FULL PLANNING and LISTED BUILDINGS APPROVALS ref: AB/77/18/PL and AB/78/18/L INCLUDED FOR PROVISION OF REPLACEMENT DOOR TO NEW 'FRONT-of-HOUSE' ROOM, TO MATCH PATTERN OF EXISTING ROOM DOOR ADJACENT ( to new Private Dining Room ).

New proprietary 30-mins. rated fire-resistant door & frame, with combined intumescent strips & smoke-seal brushes fully rebated into door leafs edges.

Door & frame to replace existing, and to be set within existing moulded architraves.

Flush-faced door 'blanks', cut to size to suit as required.

All with applied moulded hardwood beads on both faces of each door, to resemble appearance of existing 6-panel Manager's Office door adjacent ( new Private Dining Room ) – see existing Room door photographs below ).


Applied beading to match exiting Bedrooms doors elsewhere, installed previously ( see adjacent Room 21 door photograph ), but with additional 'staff bead' surround.

Retain original moulded timber door surround / architrave & re-instate areas where original moulded surround is missing, on both sides of wall, all to match existing.


All with gloss-paint spec. finish, to match existing doors colour elsewhere in hotel.

1no. REPLACEMENT DOOR TOTAL, APPLICABLE TO:- DISPENSE BAR.

## REPLACEMENT GROUND FLOOR DOOR New Dispense Bar Door ( D1 )

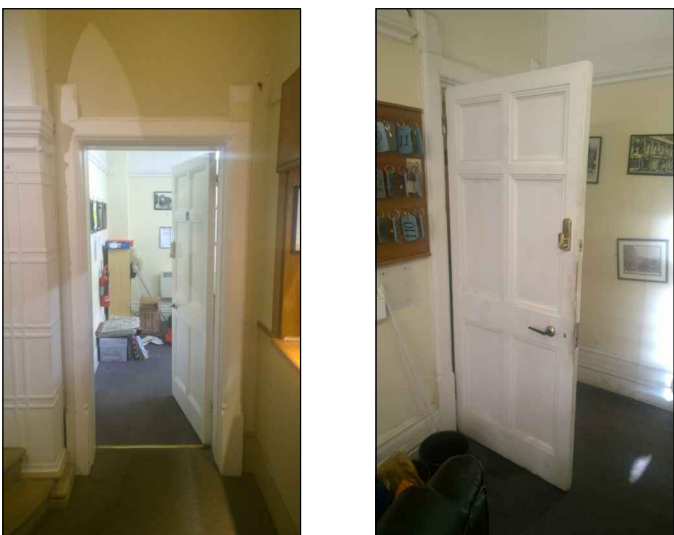

Existing Manager's Office 6-panel door & moulded surround ( New Private Dining ).

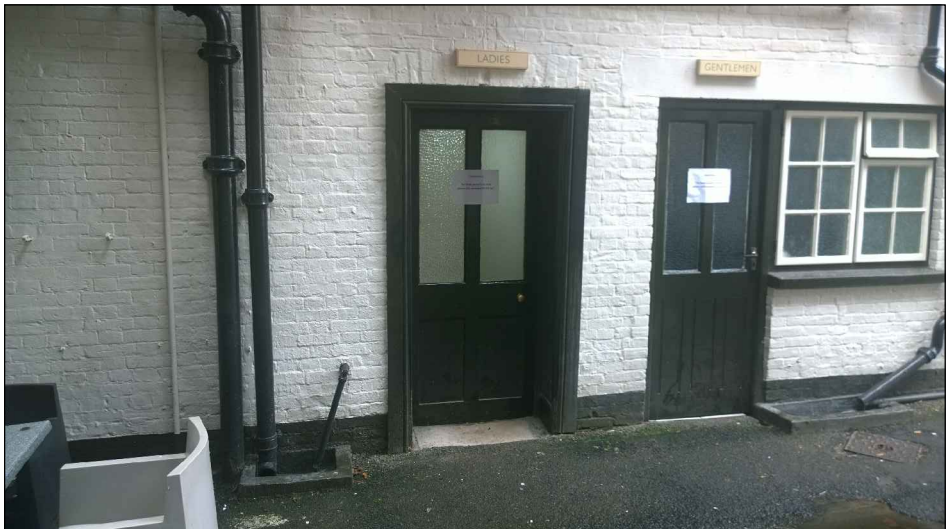

Existing Gents Toilets  
3-panel External Door.

REVISION/DATE:

Proposed Internal Refurbishments & Conversion of Staff Rooms to Bedrooms  
'The Norfolk Arms' Hotel, Arundel.  
for  
The Norfolk Arms Hotel

JOB TITLE:

PROPOSED - GROUND FLOORS  
New & Replacement Doors Elevations

DRAWING:

a.e. chubb ltd.  
architectural services  
106 Laverstock Road, Salisbury, Wiltshire. SP1 2SA  
Tel: 01722 323942  
e-mail: tony.chubb@aol.com  
company no. 4434685

DATE: FEB. 2020  
SCALE: 1:20 @ A1  
DRAWN: AEC

DRWG. NO: 397/20  
REVISION:

THIS DRAWING IS COPYRIGHT & MUST NOT BE USED/REPRODUCED WITHOUT PERMISSION.  
FIGURED DIMENSIONS TO BE USED ONLY. DO NOT SCALE.  
SITE DIMENSIONS TO BE CHECKED/VERIFIED BEFORE WORK IS COMMENCED.