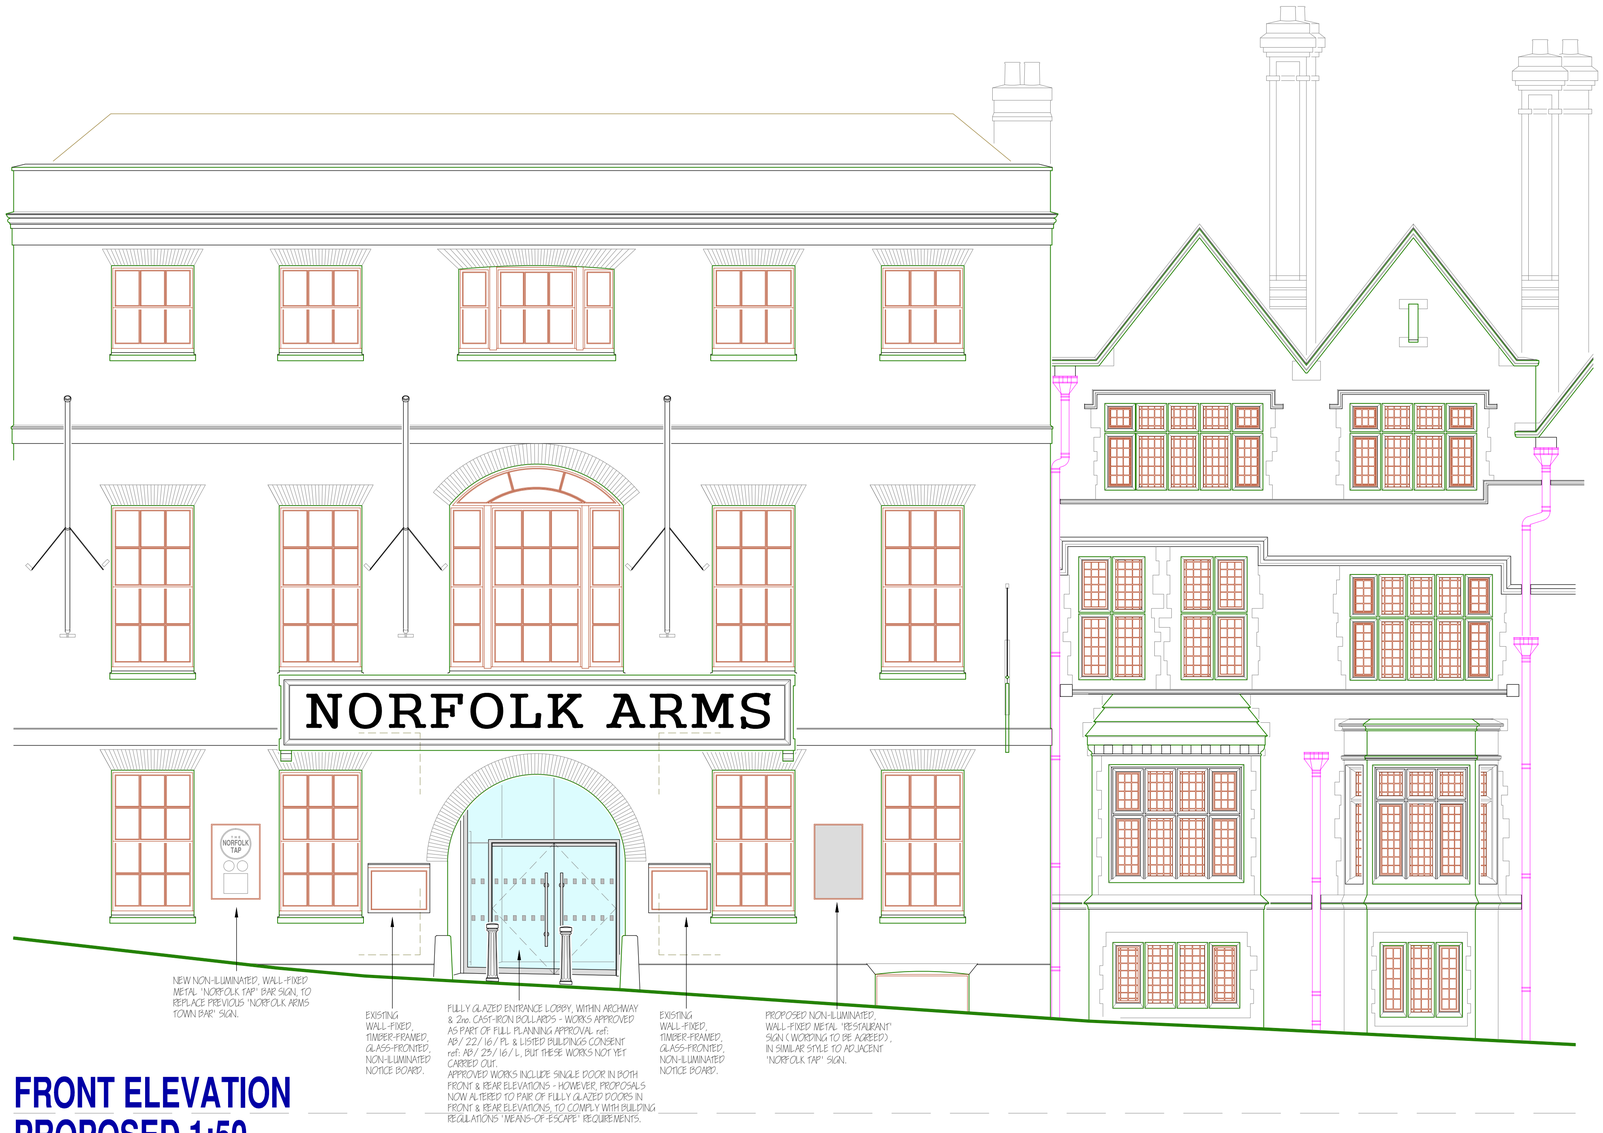

FRONT ELEVATION PROPOSED 1:50.

External elevation not affected by proposals, unless noted otherwise.

0 1 2 3 4 Metres

A 22 JUNE 2018 PROPOSED 'NORFOLK TAP' & 'RESTAURANT/COCKTAIL BAR' SIGNS ADDED. PROPOSED GLASS SHELVING IN GROUND FLOOR WINDOWS OMITTED.

REVISION/DATE:

Proposed Internal Refurbishments & Conversion of Staff Rooms to Bedrooms 'The Norfolk Arms' Hotel, Arundel. for The Norfolk Arms Hotel

JOB TITLE:

PROPOSED G.A. Front Elevation

DRAWING:

a.e. chubb ltd.
architectural services
106 Laverstock Road, Salisbury, Wiltshire, SP1.2SA
tel: 01722 323942
e-mail: tony.chubb@btinternet.com
company no. 4434685

DATE: APR. 2018
SCALE: 1:50 @ A1
DRAWN: AEC
DRWG. NO: 397/14
REVISION: A

THIS DRAWING IS COPYRIGHT & MUST NOT BE USED/REPRODUCED WITHOUT PERMISSION.
FIGURED DIMENSIONS TO BE USED ONLY. DO NOT SCALE.
SITE DIMENSIONS TO BE CHECKED/VERIFIED BEFORE WORK IS COMMENCED.

ARUN DISTRICT COUNCIL AB/30/22/PL