

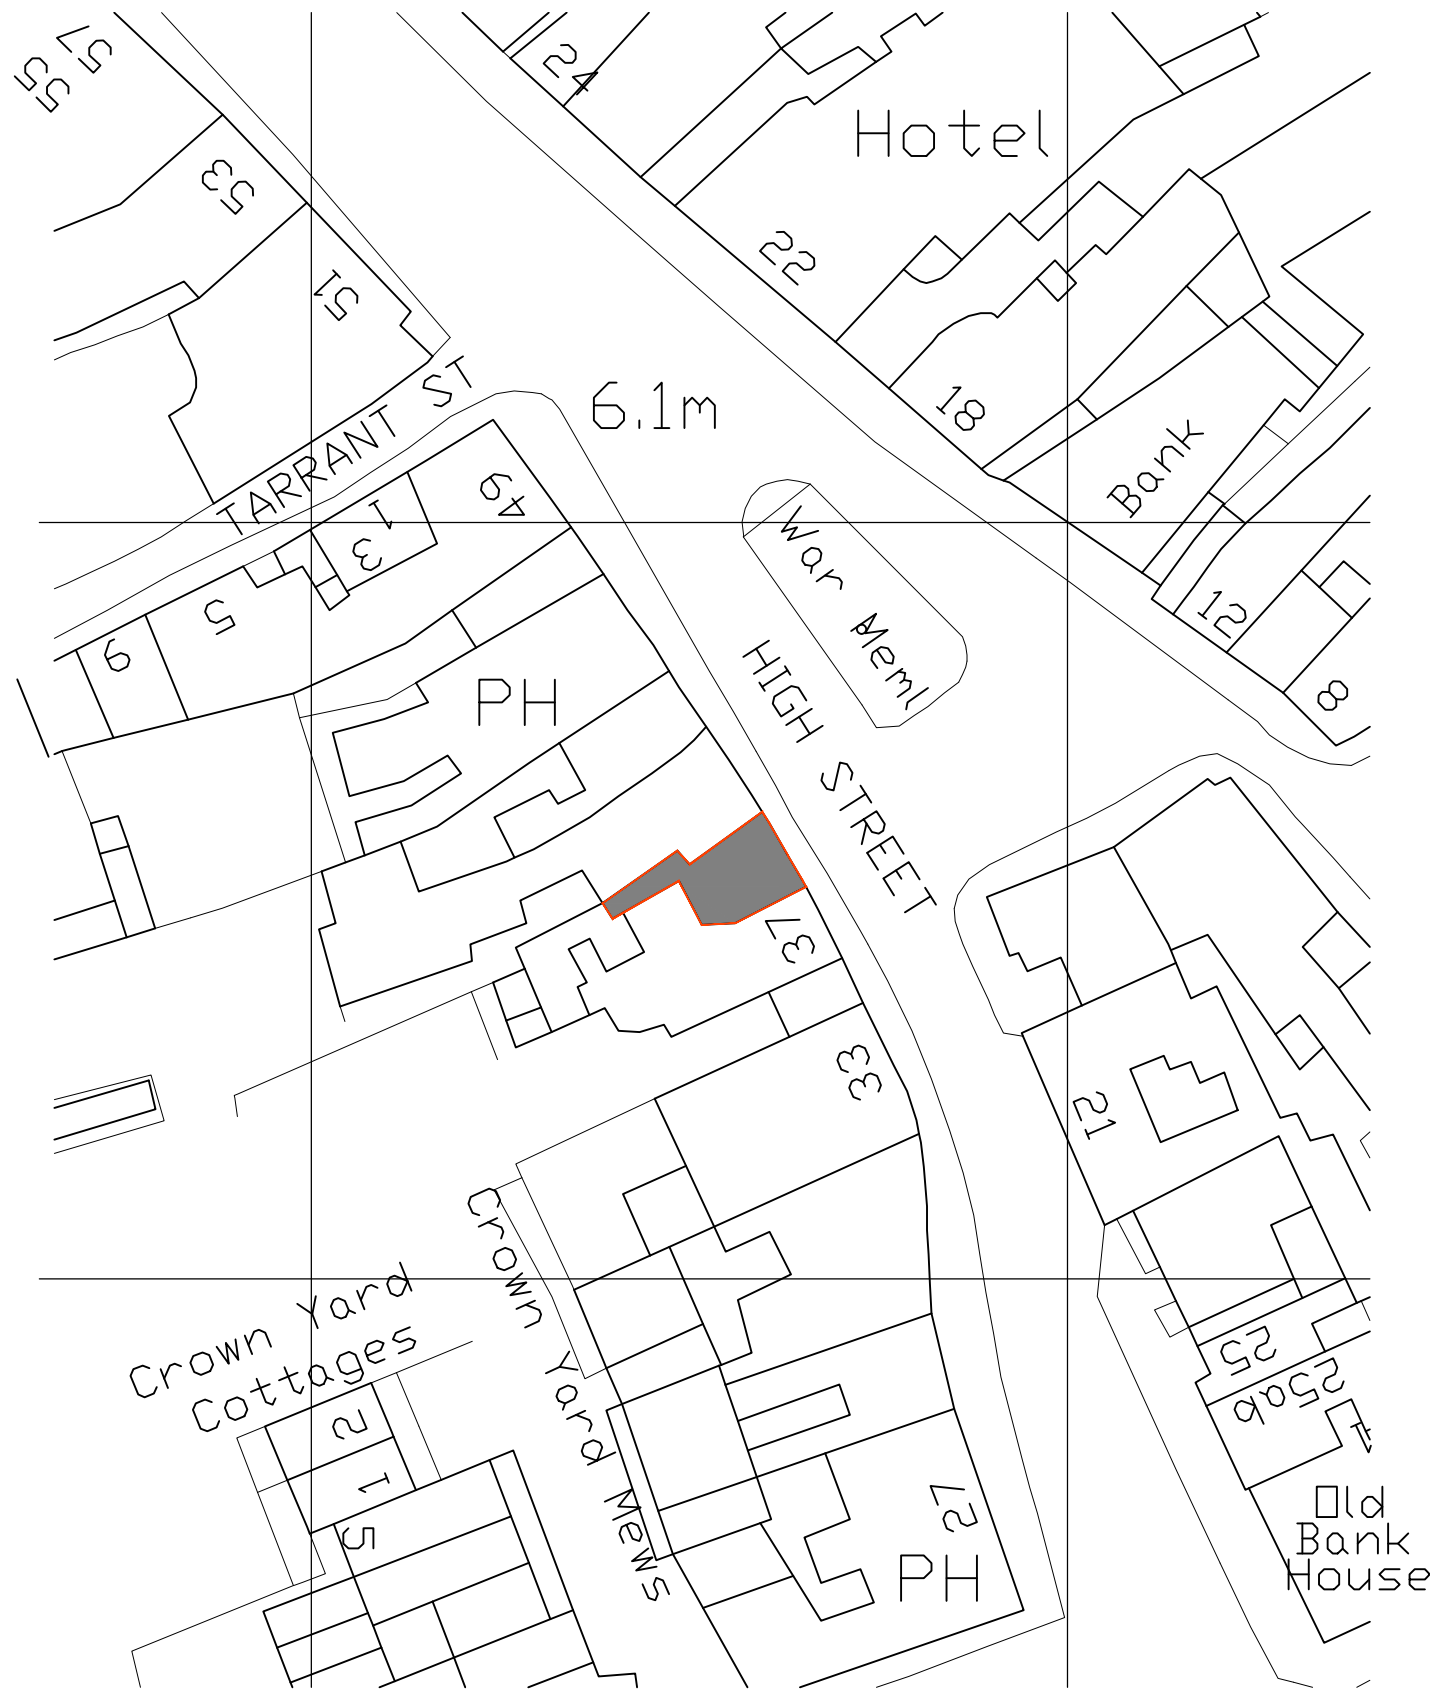


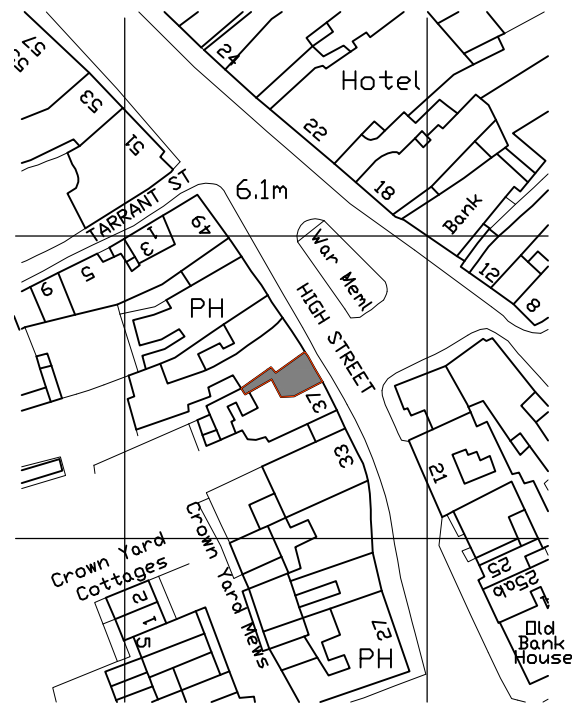

Ordnance Survey (c) Crown Copyright 2014. All rights reserved. Licence number 100022432

Block Plan 1:500
0 10 20 30 40
Scale In Metres

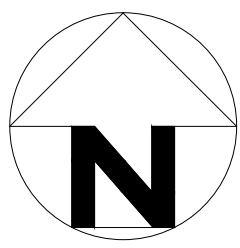

Location Plan 1:1250

0 25 50 75 100
Scale In Metres



Do not scale off drawing
Check all dimensions on site
before work is commenced
All goods materials workmanship to conform
with current building regulations BSS and COP
© Copyright Deacon and Richardson

Deacon and Richardson Architects
email: design@deaconandrichardson.co.uk 88 upper lewes road
web: www.deaconandrichardson.co.uk Brighton
tel: 01273 888080 East Sussex
fax: 01273 888060 BN2 3FF

client/job
Ms L Pittock
39 High Street
Arundel, BN18 9AG

A	14.04.01	Road names added.	JB	-
rev.	date	comment	auth.	chkd.
drawn JB	checked CR	work stage C	drawing title OS Extracts	drawing number 3481.PL.02
date Mar 2014	scale/sheet size var@A3	PLANNING	revision A	