

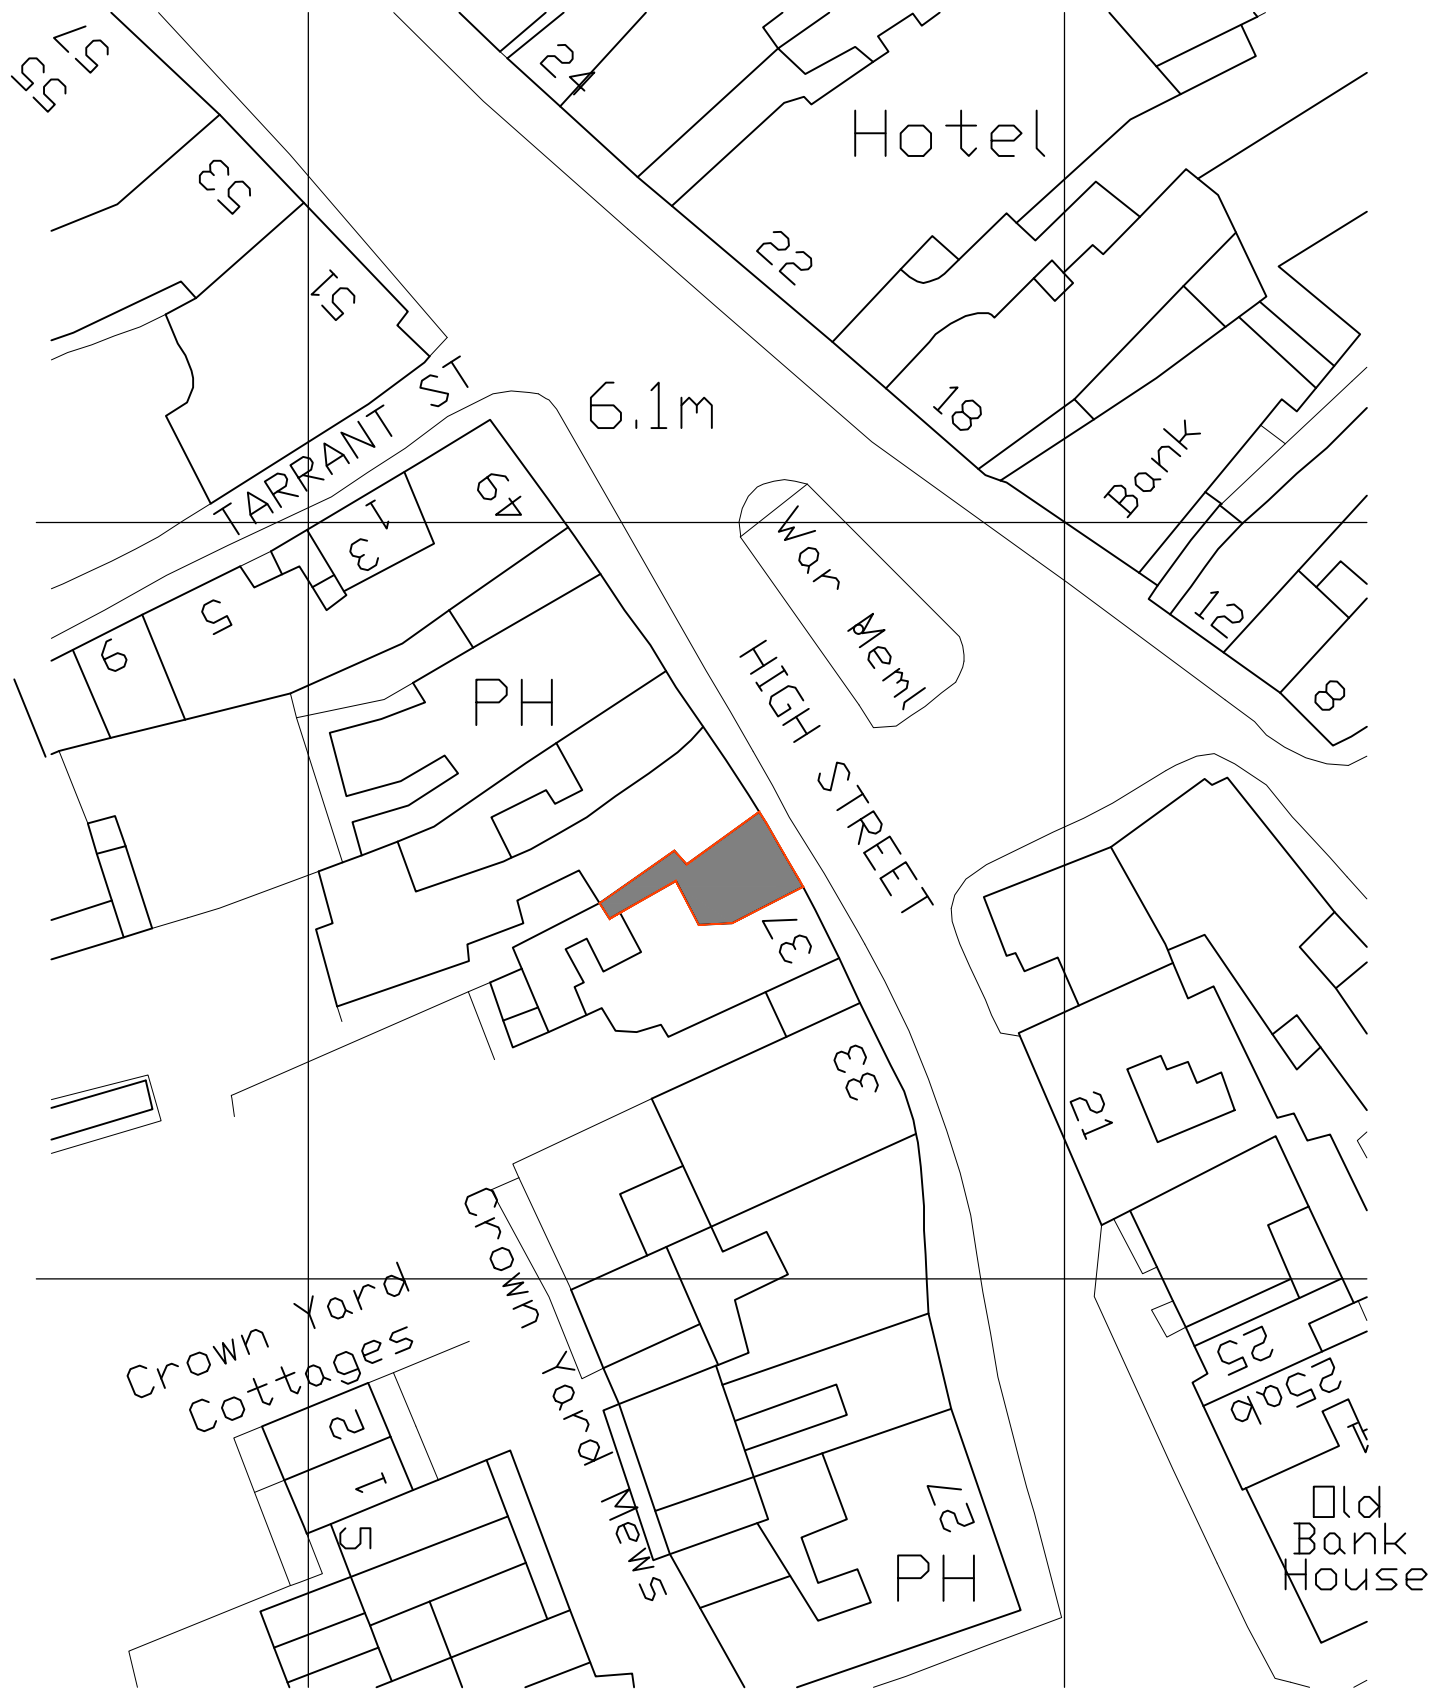
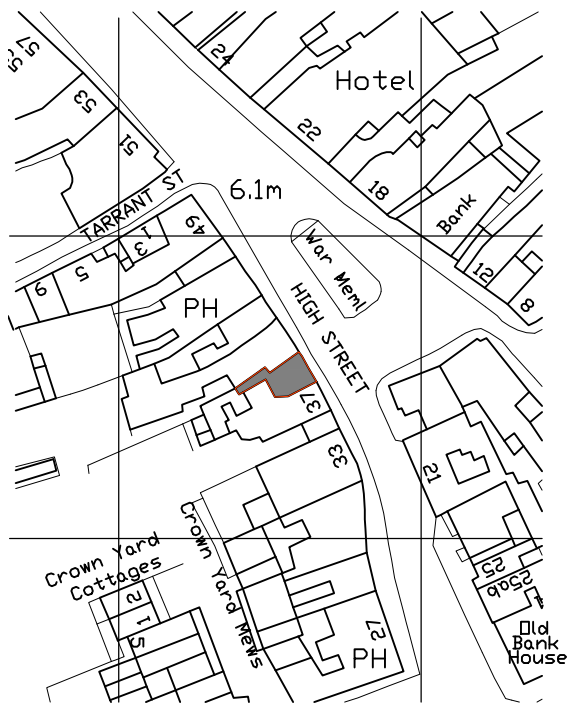


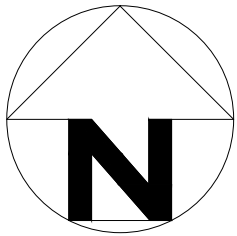


Ordnance Survey (c) Crown Copyright 2014. All rights reserved. Licence number 100022432

Block Plan 1:500

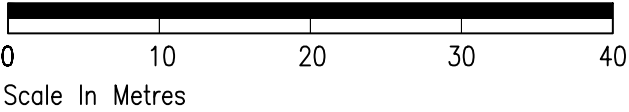

Location Plan 1:1250

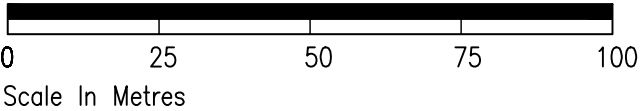

Do not scale off drawing
Check all dimensions on site
before work is commenced
All goods materials workmanship to conform
with current building regulations BSS and COP
© Copyright Deacon and Richardson

Deacon and Richardson Architects
email: design@deaconandrichardson.co.uk 88 upper lewes road
web: www.deaconandrichardson.co.uk Brighton
tel: 01273 888080 East Sussex
fax: 01273 888060 BN2 3FF

client/job
Ms L Pittock
39 High Street
Arundel, BN18 9AG

A	14.04.01	Road names added.	JB	–
rev.	date	comment	auth.	chkd.
drawn JB	checked CR	work stage C	drawing title OS Extracts	drawing number 3481.PL.02
date Mar 2014	scale/sheet size var@A3	PLANNING	revision A	