

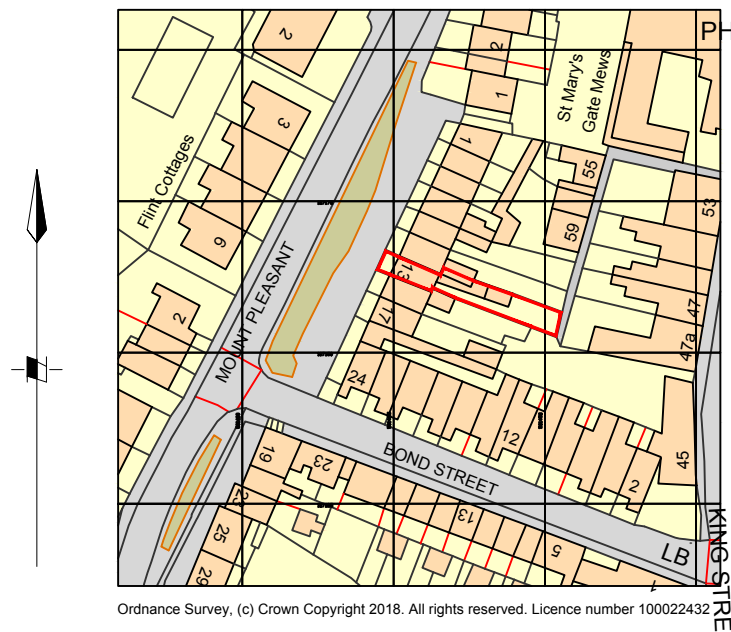


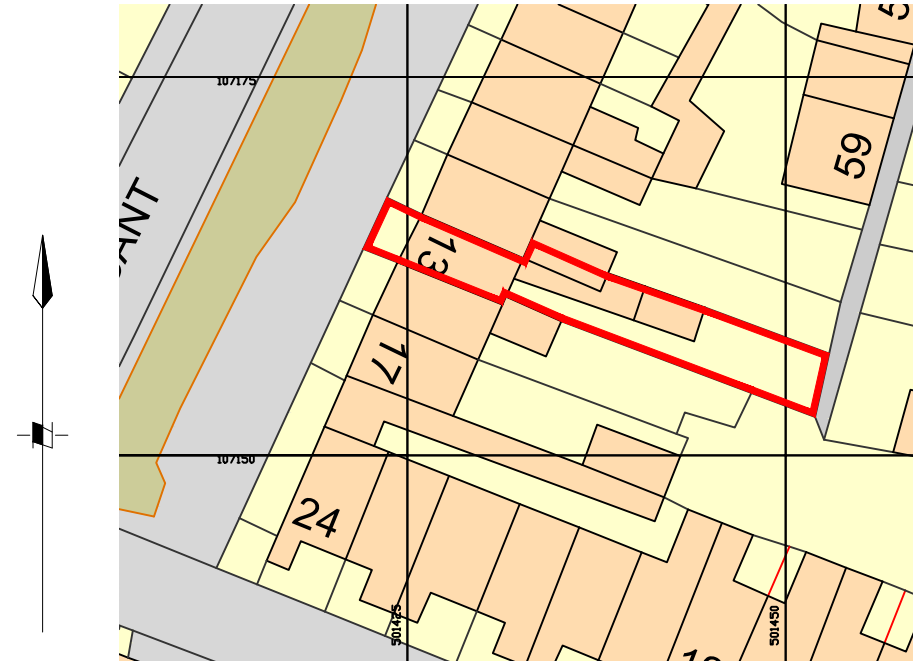


Ordnance Survey, (c) Crown Copyright 2018. All rights reserved. Licence number 100022432

Location plan
1:1250 @ A3

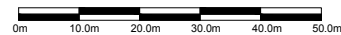

Site / block plan
1:500 @ A3

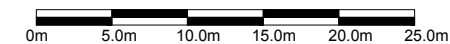

client Christine Fowler	project New Doors / Windows at Dove Cottage, 13 Mount Pleasant Arundel, BN18 9BD	drawing Location + site/block plans	date Dec 18 scale 1:1250, 1:500 @ A3	drawn pd	drawing no 0273 / 101 revision - CAD file name:
---------------------------------------	--	---	---	--------------------	---

No dimensions to be scaled from drawing except for planning purposes. The contractor should check all dimensions on site.

Peter Davey Ltd
 construction consultants
 49 Park Drive
 Rustington
 West Sussex BN16 3DY
 Tel: 01903 773105
 Mob: 07941 402217
 Email: peterdavey67@btinternet.com