


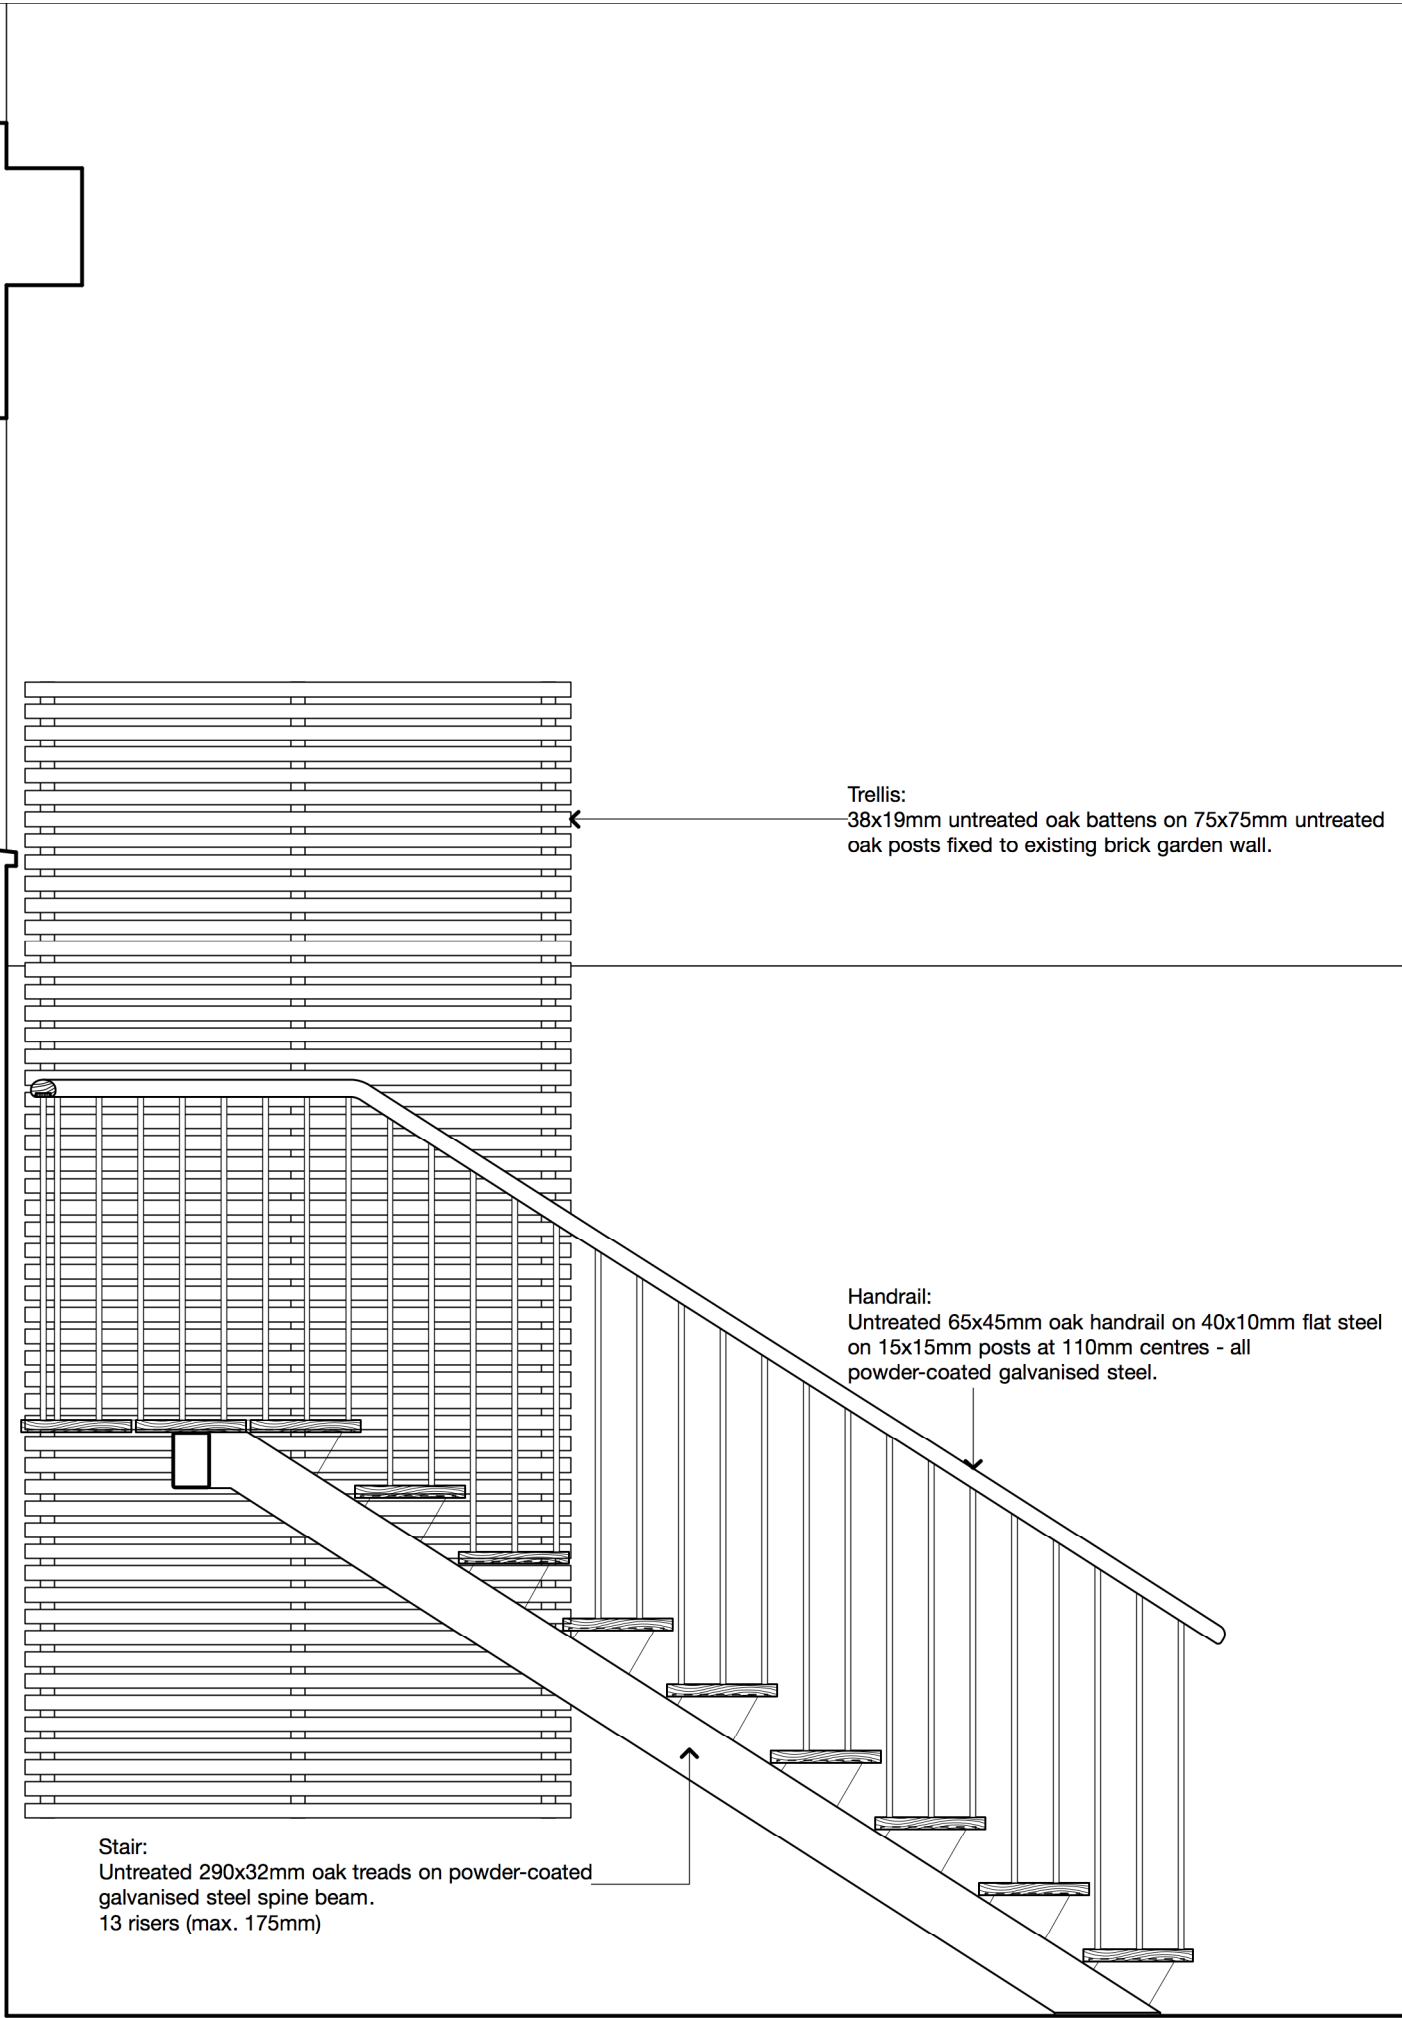


Trellis:
38x19mm untreated oak battens on 75x75mm untreated oak posts fixed to existing brick garden wall.

Handrail:
Untreated 65x45mm oak handrail on 40x10mm flat steel on 15x15mm posts at 110mm centres - all powder-coated galvanised steel.

Stair:
Untreated 290x32mm oak treads on powder-coated galvanised steel spine beam.
13 risers (max. 175mm)

1

External Stair - Section

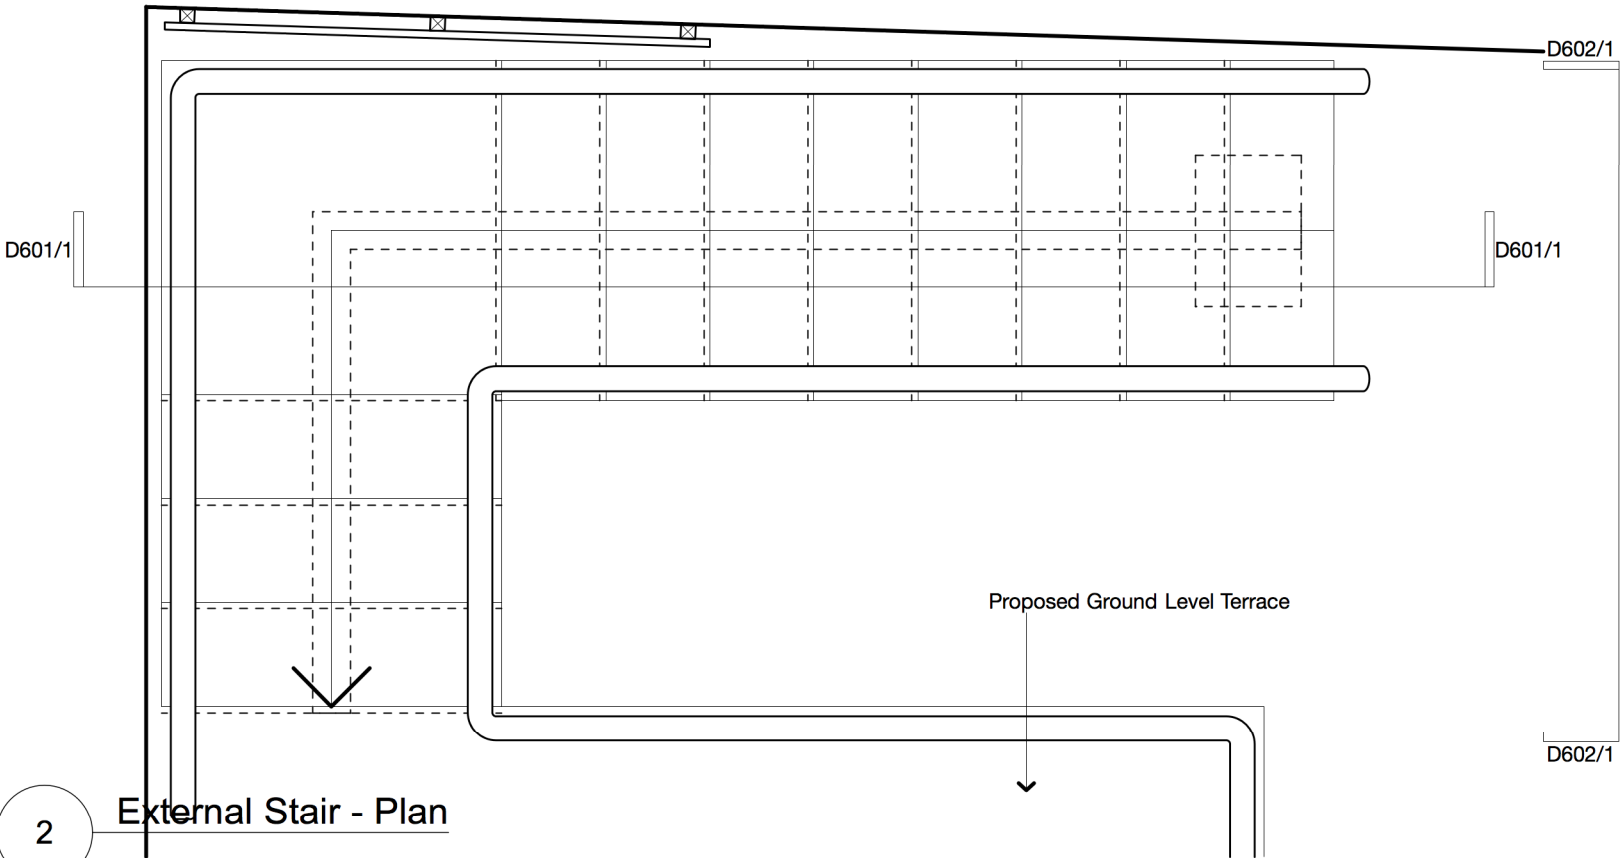

Proposed Ground Level Terrace

2

External Stair - Plan

- GENERAL NOTES
1. This drawing is the copyright of Haines Phillips Architects.
 2. Do not scale from this drawing. Use figured dimensions only.
 3. This drawing must not be used for land transfer purposes, or for construction purposes unless accompanied by an Architect's Instruction.

DRAWING ISSUE STATUS		
ISSUE	STATUS	COMMENT
P	PRELIMINARY	For comment and review
PL	PLANNING	Planning/Listed Building Application
BR	BUILDING REGS	Building Regs Application
T	TENDER	For pricing purposes only
C	CONSTRUCTION	For procurement & construction
FC	FINAL	Record drawings on completion
L	CONSTRUCTION	Conveyancing or other legal purposes
L	LEGAL	

REVISIONS		
REV	DATE	NOTES
1	14.04.20	Planning issue.

**HAINES
PHILLIPS
ARCHITECTS**

Tankerton Works
12 Argyle Walk
London WC1H 8HA
t 020 7833 9324
f 020 7837 2864
e office@hainesphillips.co.uk

JOB TITLE
31 Maltravers Street,
Arundel

DRAWING TITLE
External Stair Details - 1

DRAWN		DATE	
PC		16.03.20	
JOB NR		SCALE	
4120		1:20@A3	
DRAWING NO.		ISSUE	REVISION
D 601		PL	1